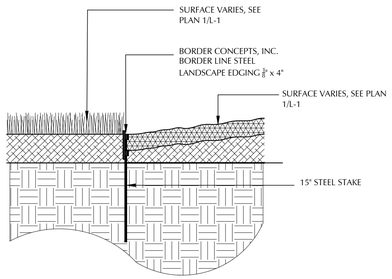

STEEL EDGING

NOT TO SCALE

2 / L.1

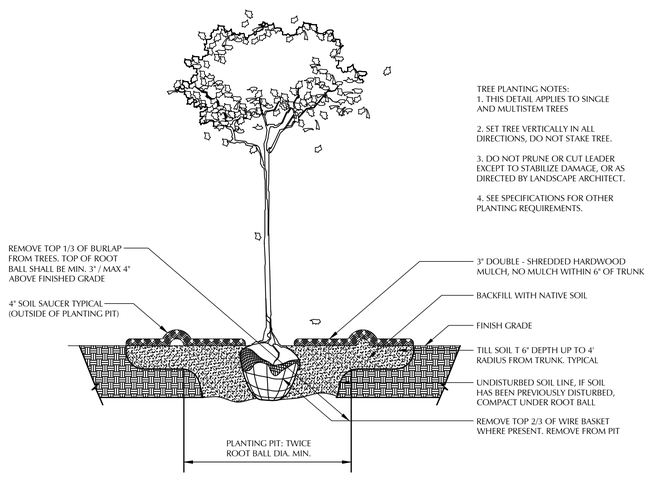

TREE PLANTING NOTES:
1. THIS DETAIL APPLIES TO SINGLE AND MULTISTEM TREES

2. SET TREE VERTICALLY IN ALL DIRECTIONS, DO NOT STAKE TREE.

3. DO NOT PRUNE OR CUT LEADER EXCEPT TO STABILIZE DAMAGE, OR AS DIRECTED BY LANDSCAPE ARCHITECT.

4. SEE SPECIFICATIONS FOR OTHER PLANTING REQUIREMENTS.

TREE PLANTING

NOT TO SCALE

3 / L.1

PLANT SYMBOLS (NTS)

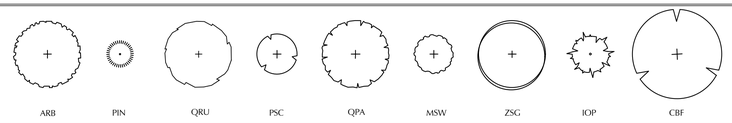

PLANTING LEGEND

SYMBOL	QTY	BOTANICAL NAME	COMMON NAME	MINIMUM SIZE	PLANT SPACING & NOTES
LARGE DECIDUOUS TREES & EVERGREENS FOR SCREENING:					
ARB	3	ACER RUBRUM '	RED SUNSET' RED SUNSET MAPLE	3" TO 3.5" CAL.	B&B, PLANT 25' ON CENTER WHERE IN GROUPS
CBF	1	CARPINUS BETULUS 'FASTIGIATA'	PYRAMIDAL EUROPEAN HORNBEAM	3" TO 3.5" CAL.	B&B, PLANT 25' ON CENTER
IOP	11	ILEX OPACA	AMERICAN HOLLY	8' TO 10' HEIGHT	B&B, PLANT 10' ON CENTER
PIN	3	PINUS STROBUS 'FASTIGIATA'	UPRIGHT WHITE PINE	6' TO 8' HEIGHT	B&B, PLANT 10' ON CENTER
QPA	1	QUERCUS PALUSTRIS	PIN OAK	3" TO 3.5" CAL.	B&B, PLANT WHERE SHOWN
QRU	2	QUERCUS RUBRA	RED OAK	3" TO 3.5" CAL.	B&B, PLANT WHERE SHOWN
SMALL ORNAMENTAL TREES:					
MSW	1	MAGNOLIA STELLATA WATERLILY'	WATERLILY STAR MAGNOLIA	2" TO 2.5" CAL.	B&B, PLANT 15' ON CENTER WHERE IN GROUPS
PSC	1	PRUNUS SARGENTII 'COLUMNARIS'	COLUMNAR SARGENT CHERRY	2" TO 2.5" CAL.	B&B, PLANT WHERE SHOWN

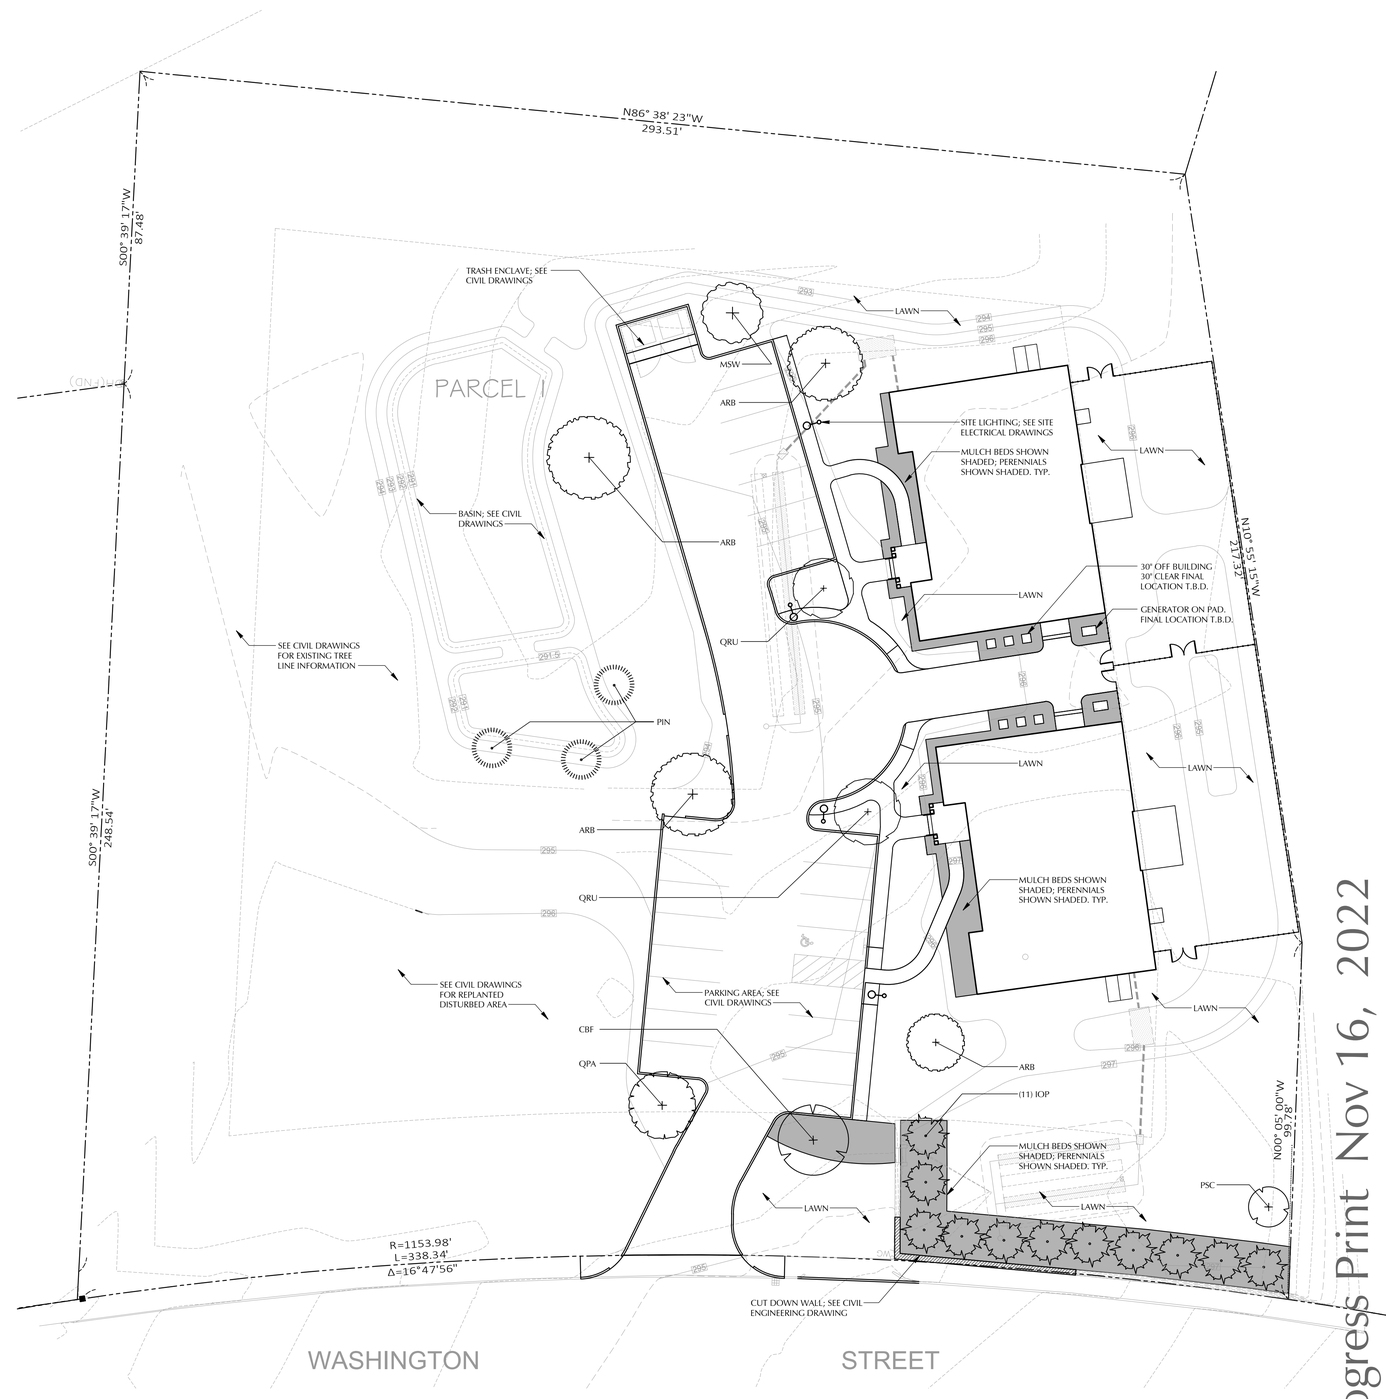

PLANTING PLAN

SCALE: 1'=20'-0"

1 / L.1

Progress Print Nov 16, 2022

WILLIAM J. MASIELLO ARCHITECT INC.
508-869-0597
35 HARVARD STREET STE 215
WORCESTER MASSACHUSETTS 01609
masielloarchitect.com

THESE DOCUMENTS ARE NOT FOR SHOP DRAWINGS, CONSTRUCTION OR PERMIT, INFORMATION IS INCOMPLETE AND SHOULD NOT BE ASSUMED AS ACCURATE

Project North

REPRODUCTION OF THIS DESIGN AND PLANS BY ANY MEANS WITHOUT WRITTEN PERMISSION IS A VIOLATION OF FEDERAL LAW FOR THE COPYRIGHT PROTECTION OF ART AND ARCHITECTURE

THE ARCHITECT MAINTAINS RIGHTS TO THE CREATION OF THIS DESIGN. ILLEGAL COPIES AND REPRODUCTIONS OF THE PLANS IS PUNISHABLE BY FEDERAL LAWS.

DATE	

PROJECT: NEW PROJECT FOR:

AMEGO ADULT HOMES

704 WASHINGTON STREET
FRANKLIN, MA.

PLANTING PLAN

L 1.0

DRAWN BY: -
CHECKED BY: -
SCALE: 1" = 20'-0"