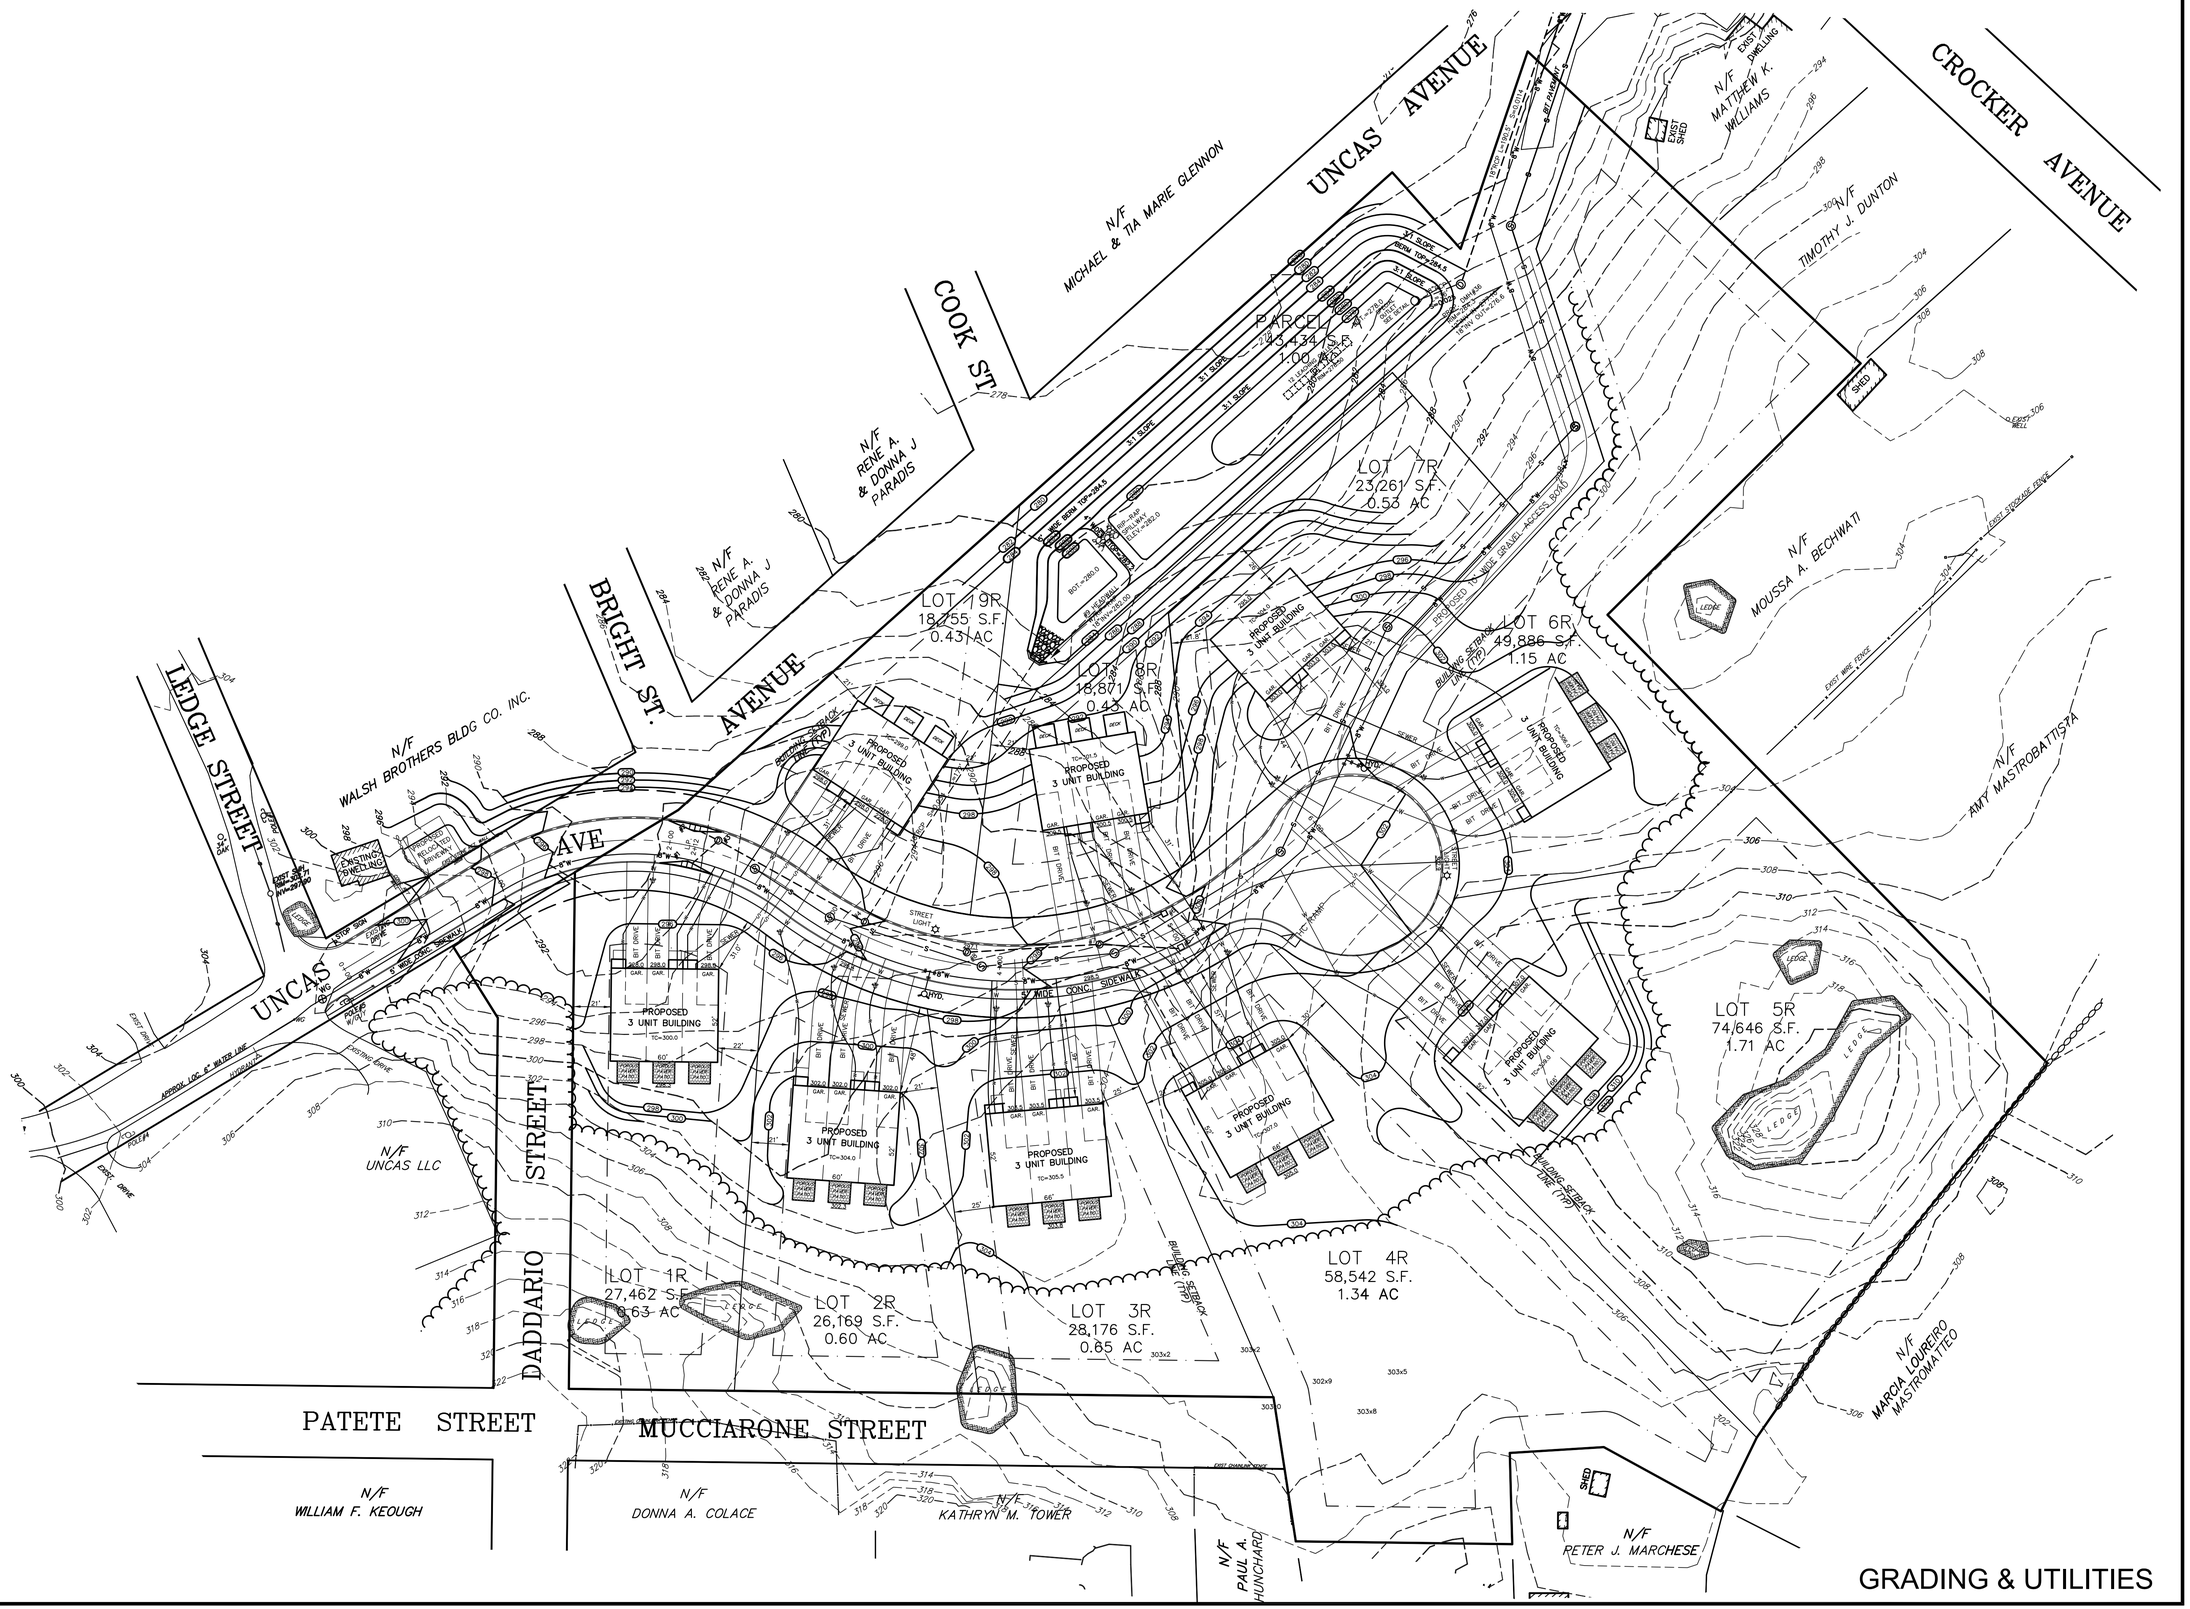

GRADING & UTILITIES

REVISIONS		
No.	DATE	DESCRIPTION

PROPOSED HOUSE LOCATION PLAN
DEFINITIVE SUBDIVISION
"UNCAS AVENUE EXTENSION"
FRANKLIN, MASSACHUSETTS

APPLICANT & OWNER:
WALSH BROTHERS BUILDING CO. INC.
11 SADDLE WAY
WALPOLE, MASS. 02081

GLM Engineering Consultants, Inc.
19 EXCHANGE STREET
HOLLISTON, MA 01746
P: 508-429-1100
F: 508-429-7160
www.GLMengineering.com

JOB No.	11,528
DATE:	10/25/2023
SCALE:	1"=40'
SHEET:	2 of 2
PLAN #:	