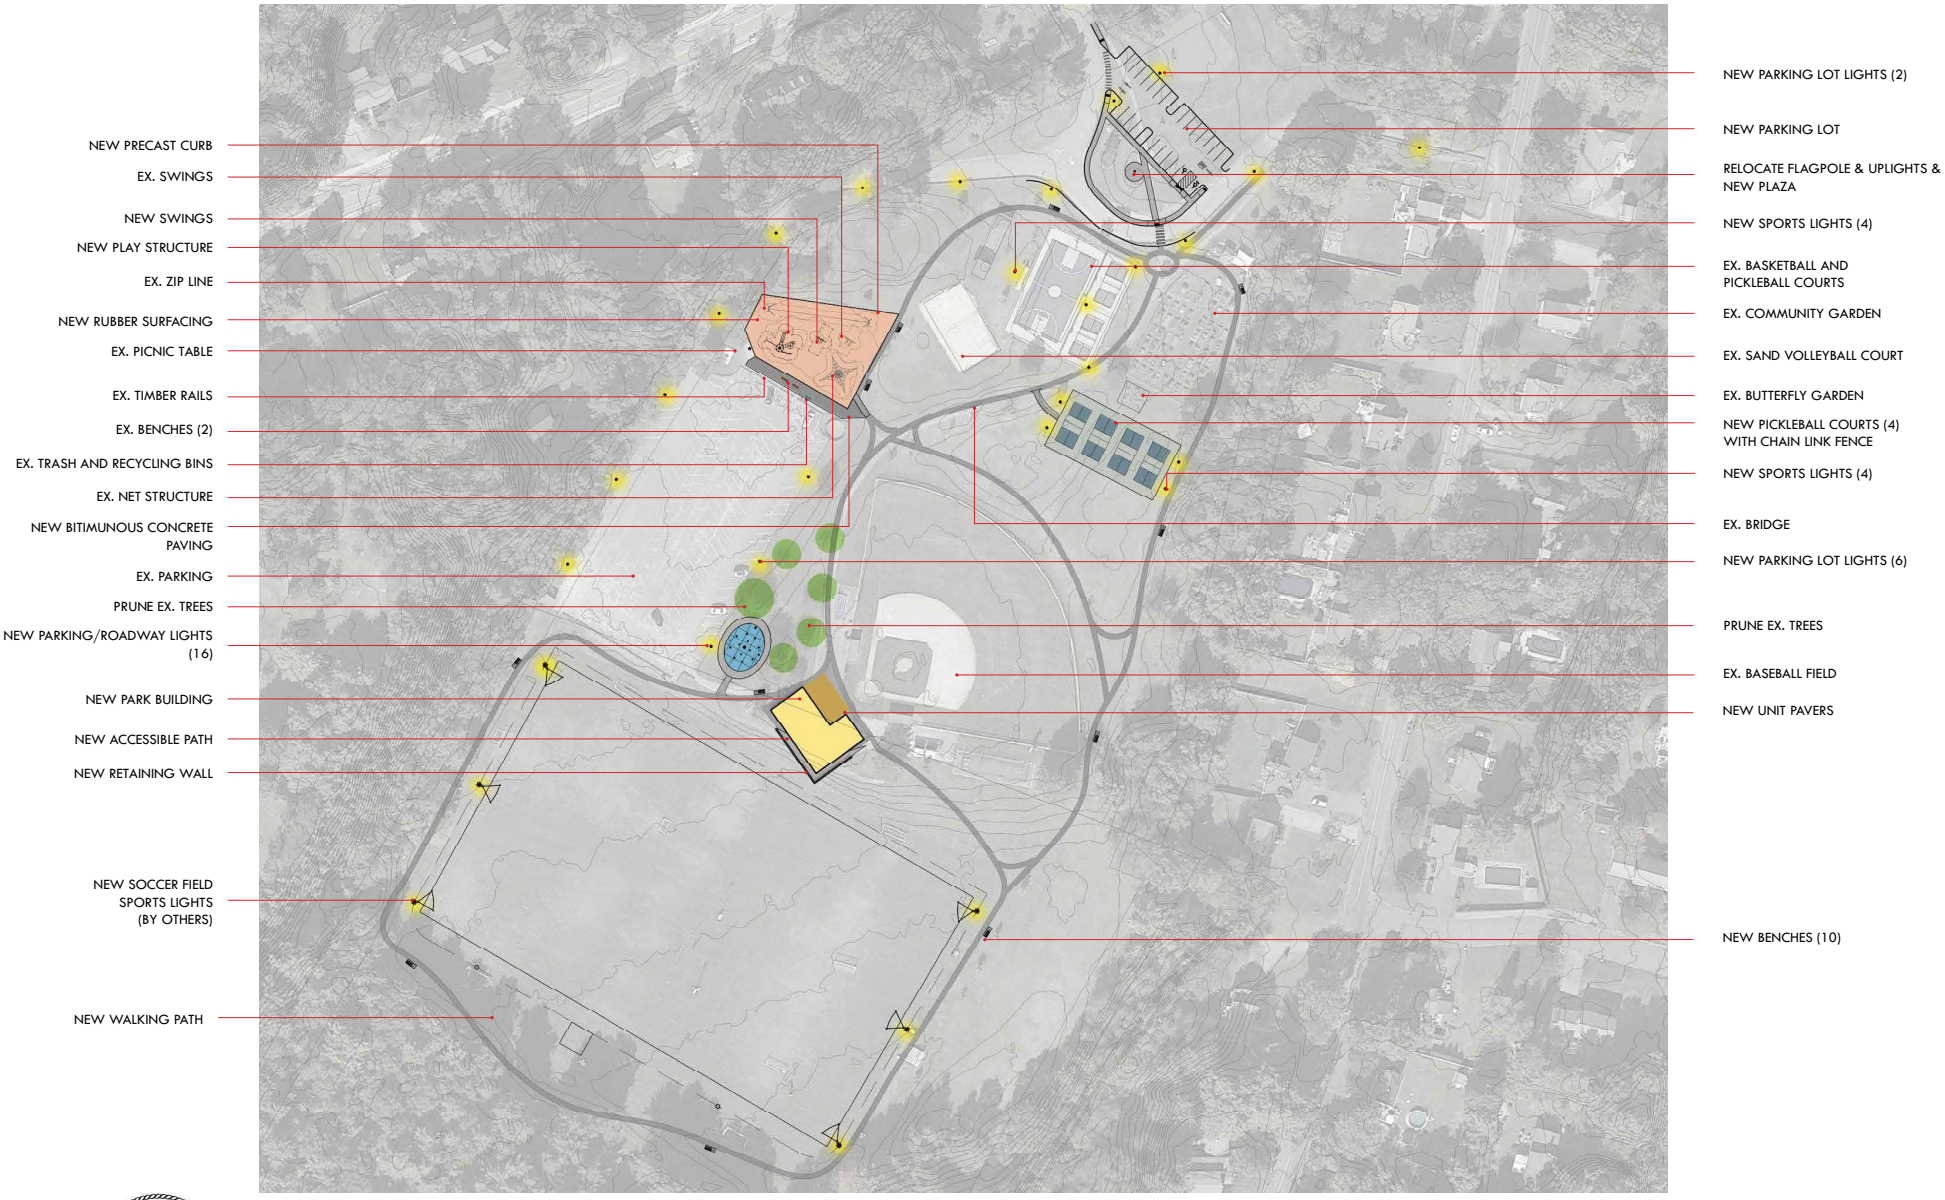

N

GRAPHIC SCALE IN FEET

0' 60' 120'

KING STREET MEMORIAL PARK MASTER PLAN

FRANKLIN, MA

OCTOBER 2022