DETAILED DRAWING
12" SEDIMENT FILTERMITT ™
SLOPES 2 TO 1 OR LESS
FIG. 2

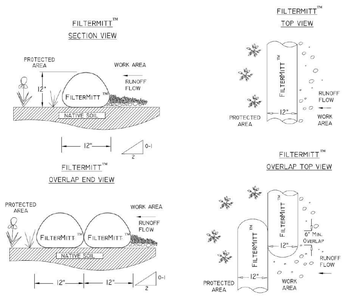

DETAILED DRAWING
12" SEDIMENT FILTERMITT ™
SLOPES GREATER THAN 2 TO 1
FIG. 3

NOTE:
REFER TO PART 3 OF THE DETAILED SPECIFICATIONS FOR INSTALLATION AND MAINTENANCE INSTRUCTIONS

DETAILED DRAWING
9" SEDIMENT FILTERMITT ™
SLOPES 2 TO 1 OR LESS
FIG. 1

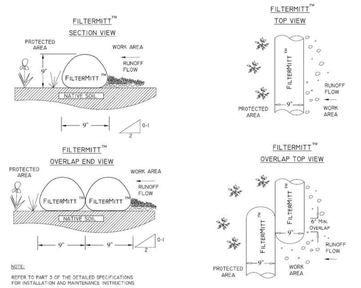

NOTE:
REFER TO PART 3 OF THE DETAILED SPECIFICATIONS FOR INSTALLATION AND MAINTENANCE INSTRUCTIONS

DETAILED DRAWING
9" SEDIMENT FILTERMITT ™
SLOPES GREATER THAN 2 TO 1
FIG. 4

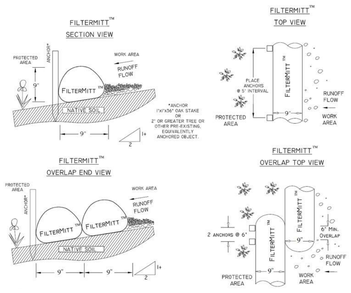

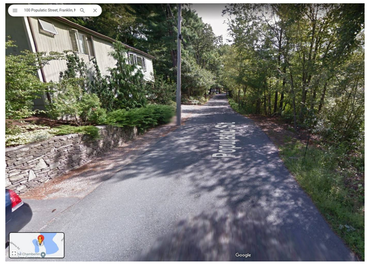

SITE PREPARATION NOTES:
1) 12" FILTERMITT BY GROUNDSCAPES EXPRESS, INC. EROSION CONTROL SHALL ALSO BE PLACED ALONG THE FAR SIDE OF POPULATIC ST. TO PROTECT RESOURCE AREA.

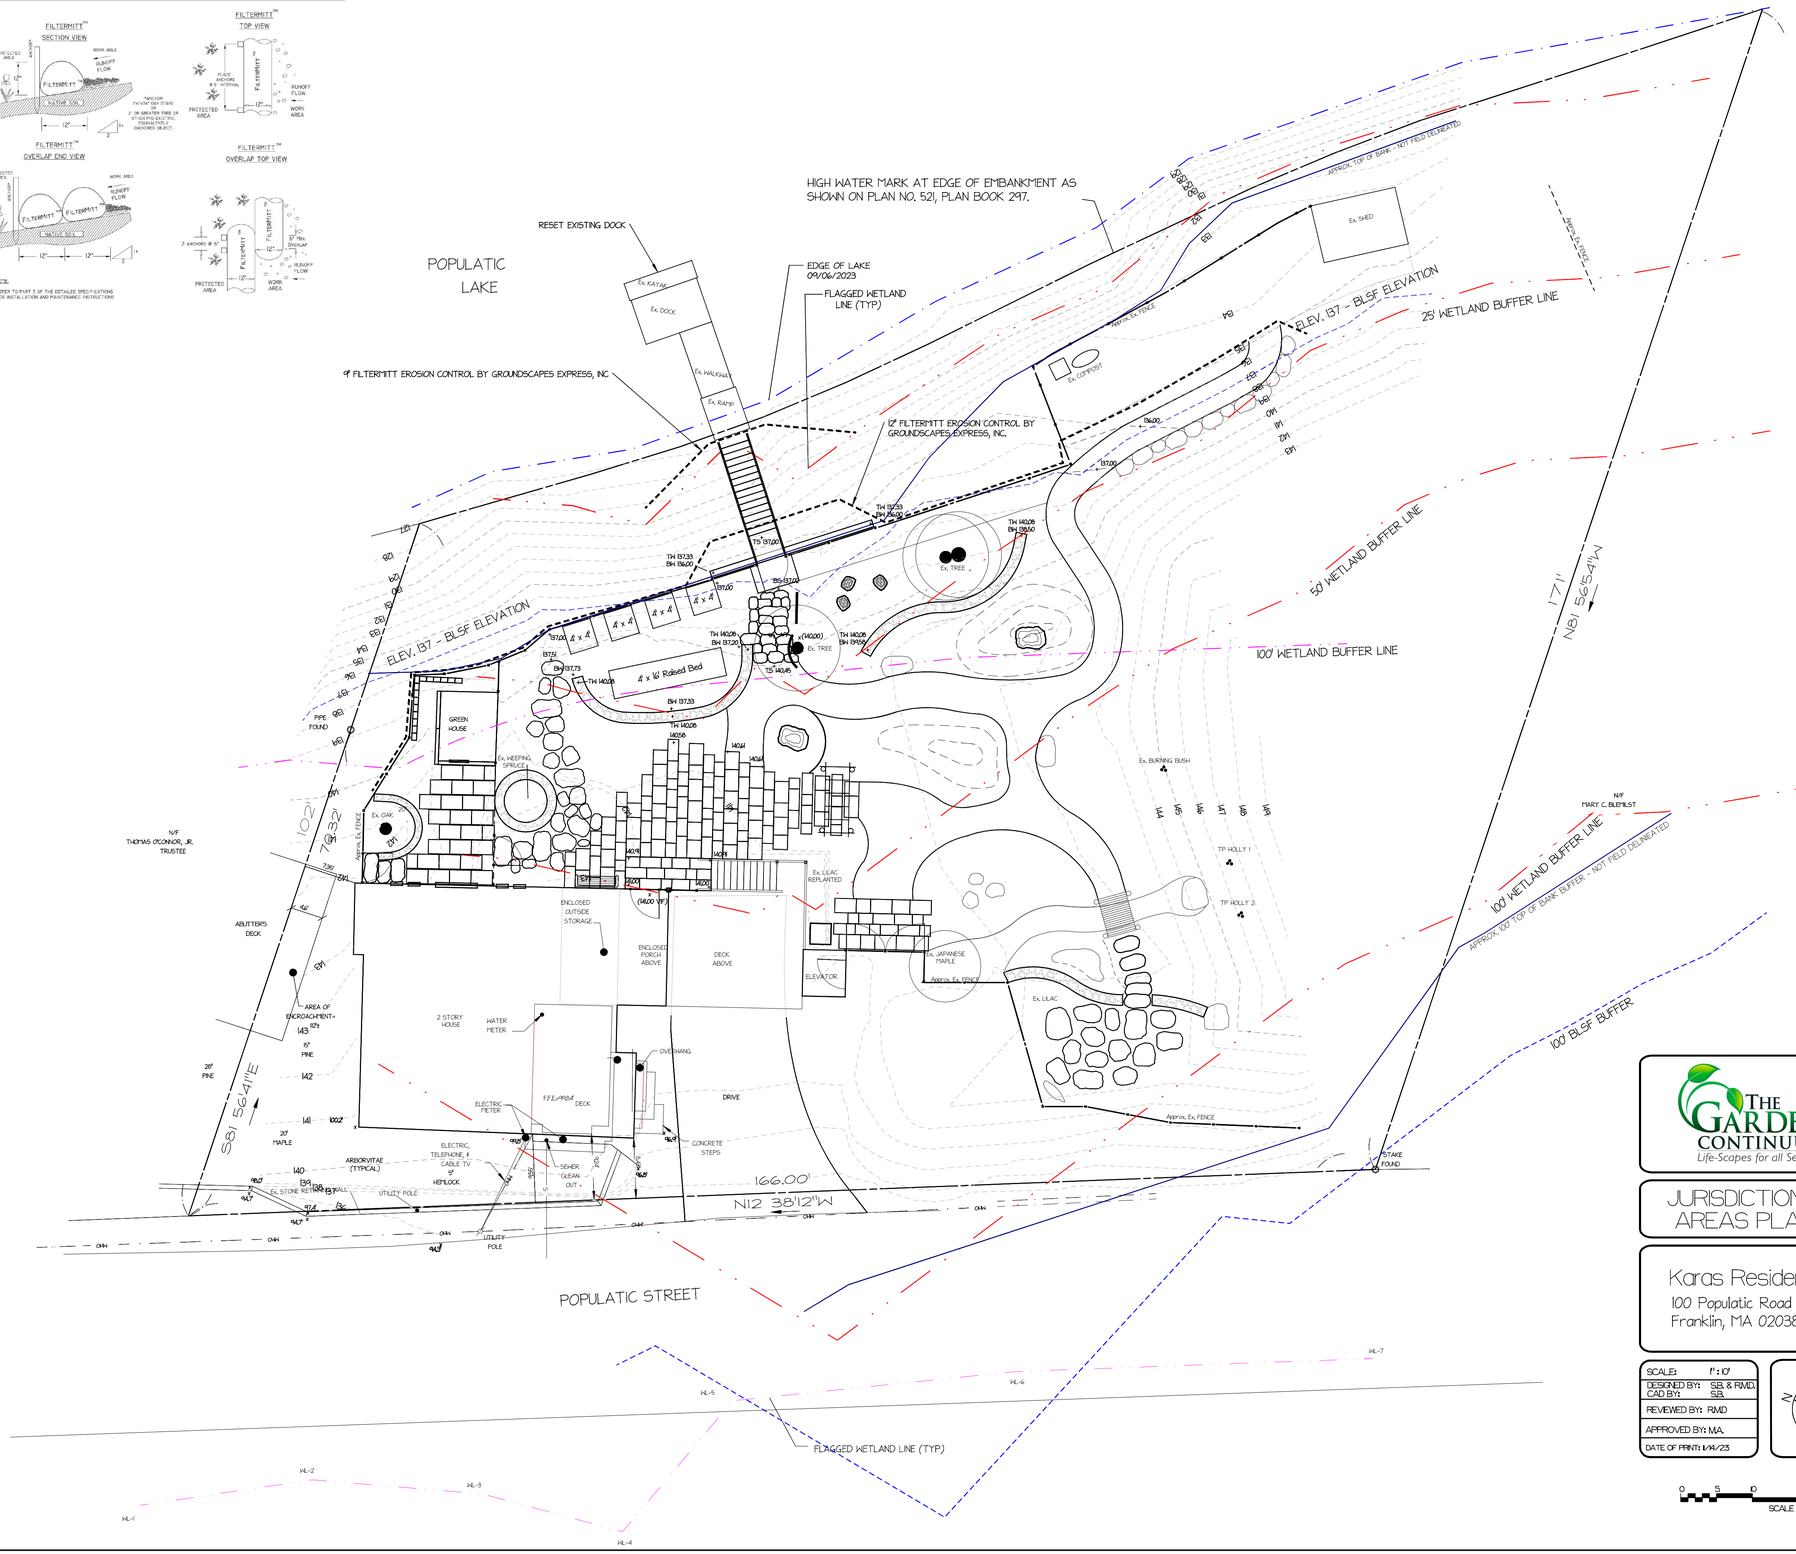

THE GARDEN CONTINUUM®
Life-Scapes for all Seasons

JURISDICTIONAL AREAS PLAN

Karas Residence
100 Populatic Road
Franklin, MA 02038

SCALE:	1" : 10'
DESIGNED BY:	SB & RMD
CAD BY:	SB
REVIEWED BY:	RMD
APPROVED BY:	MA
DATE OF PRINT:	1/24/23

N

0 5 10 20
SCALE IN FEET