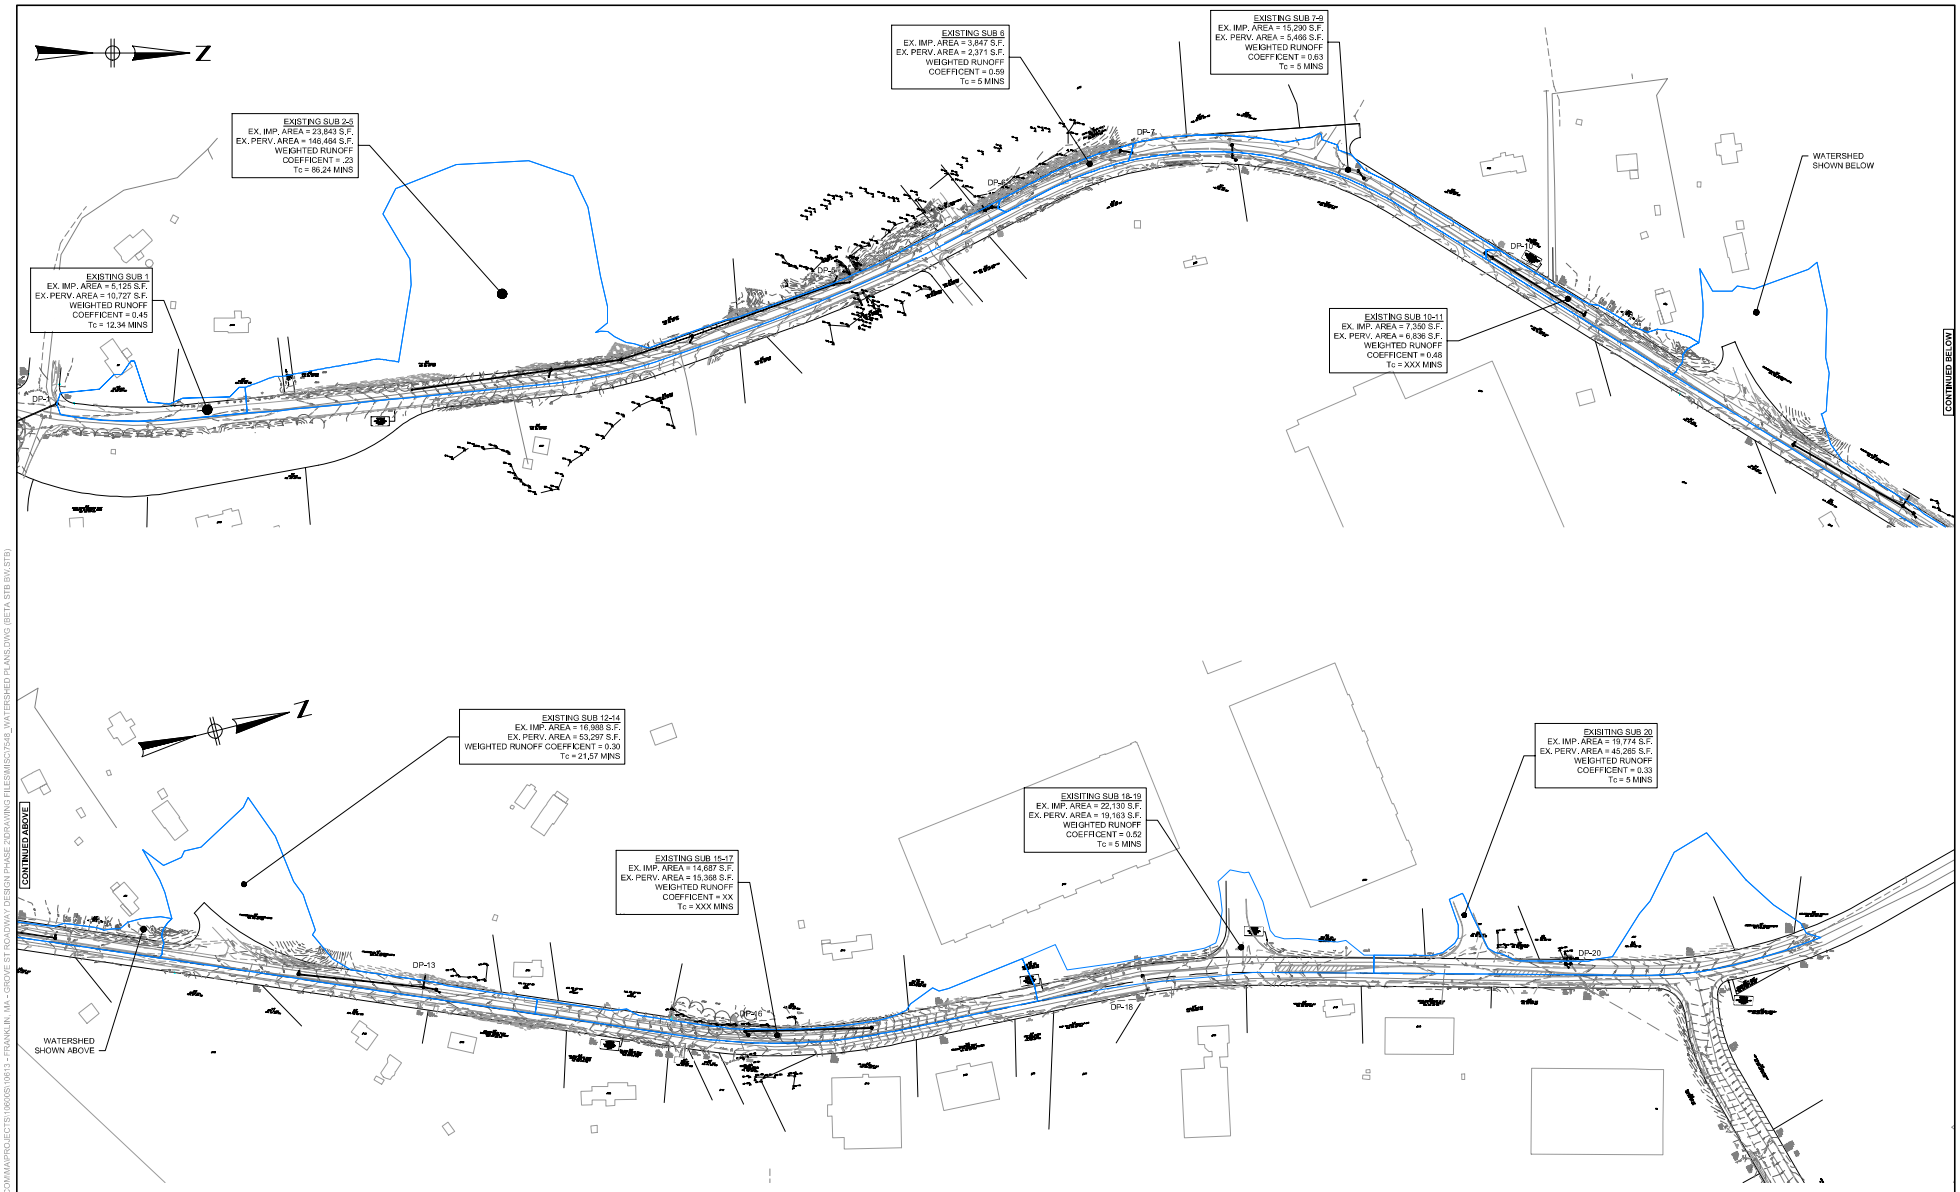

NUMBER	DATE	MADE BY	CHECKED BY	REVISIONS

DRAWN BY: RS
DESIGNED BY: RS
CHECKED BY: BB

REGISTERED PROFESSIONAL: Not for Construction

PREPARED BY: BETA www.BETA-Inc.com

SUBCONSULTANT:

SCALE: 100 0 100 200 SCALE IN FEET: 1"=100'

UNLESS OTHERWISE NOTED OR CHANGED BY REPRODUCTION

TITLE

GROVE STREET IMPROVEMENTS

EXISTING WATERSHED PLAN

FRANKLIN, MA

BETA JOB NO. 7548

ISSUE DATE 8/26/2022

SHEET NO. 4

1/30/2023 1:32 PM \\BETA-INC.COM\MA\PROJECTS\19000S\19813 - FRANKLIN, MA - GROVE ST ROADWAY DESIGN PHASE 2\DRAWING FILES\MISC\7548_WATERSHED PLANS.DWG (BETA STB BW.STB)

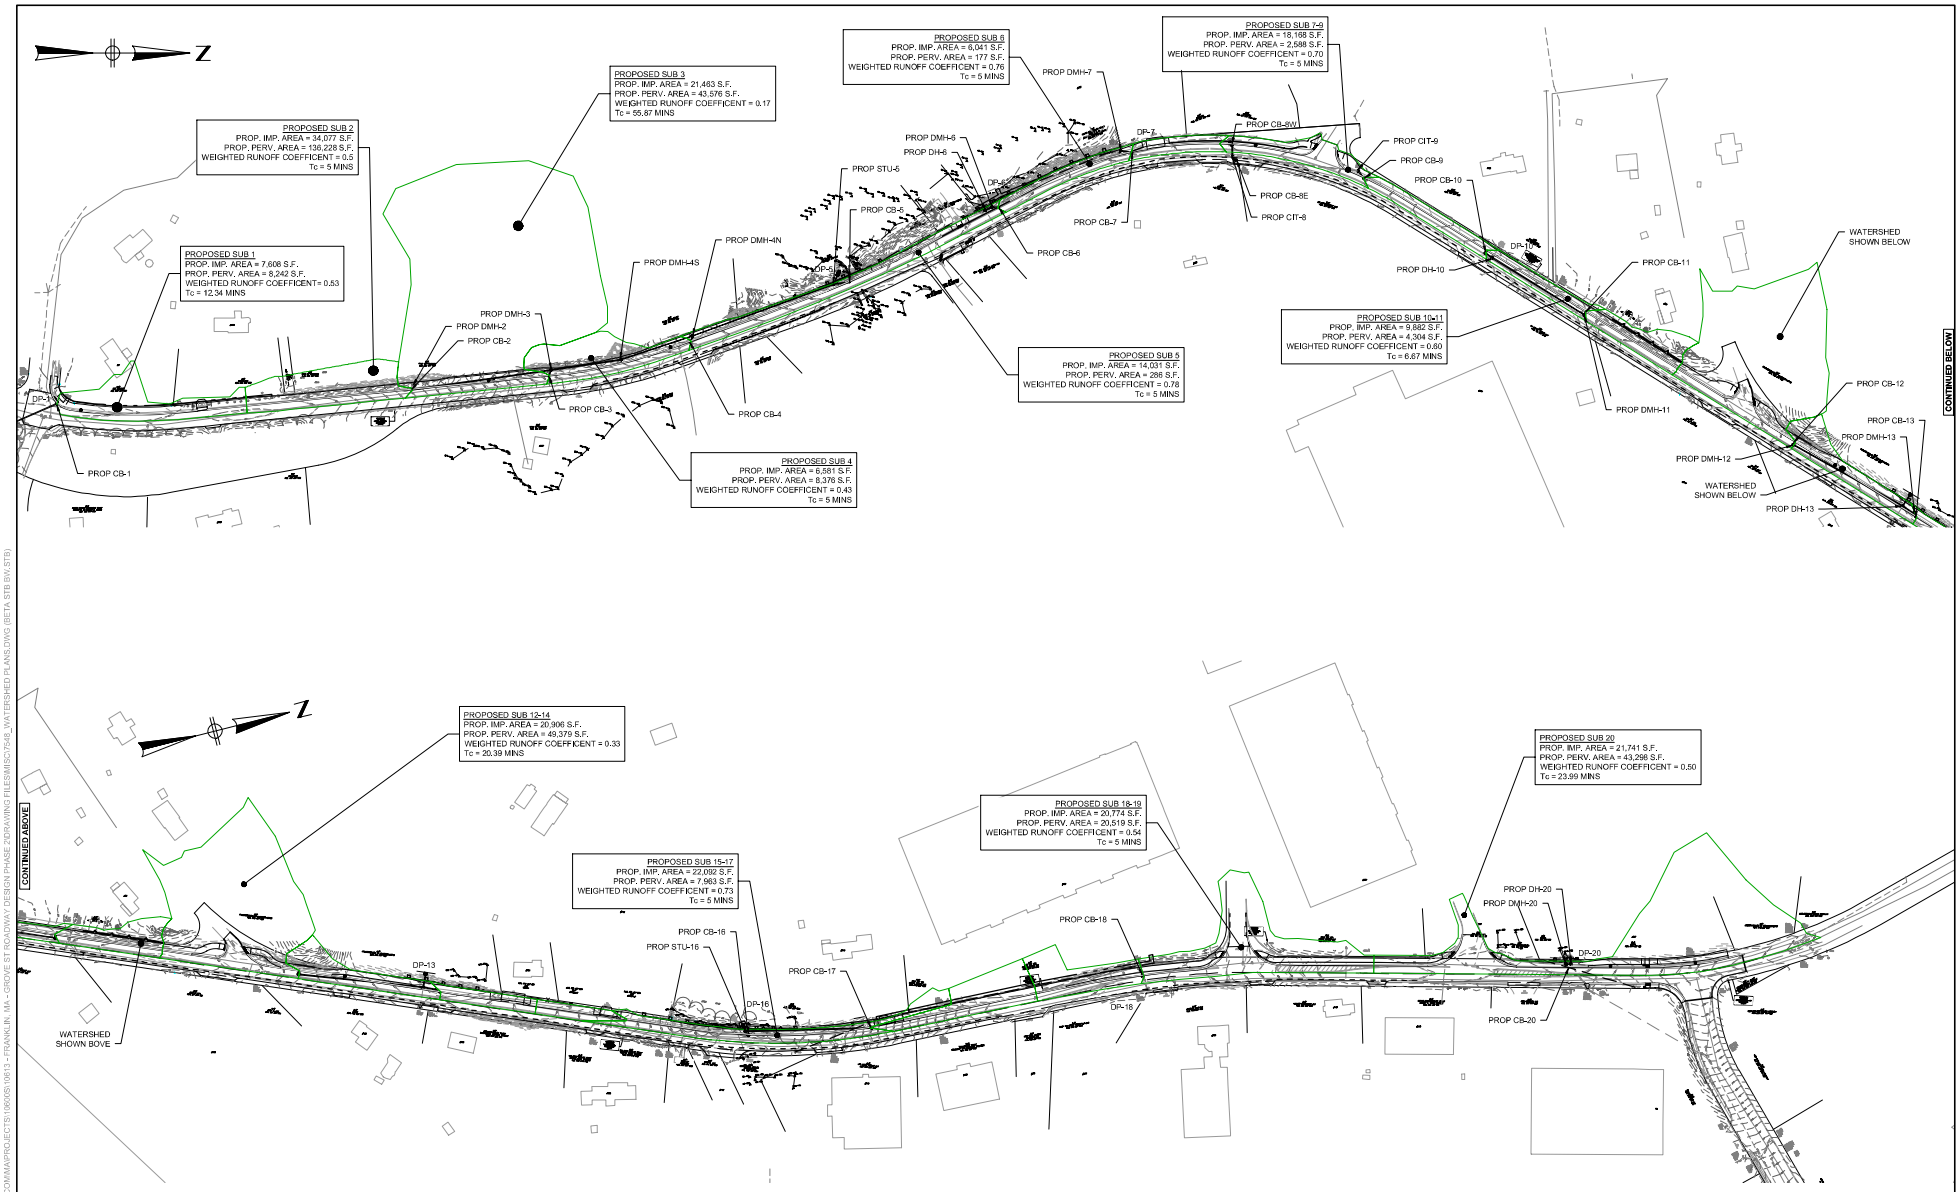

NUMBER	DATE	MADE BY	CHECKED BY	REVISIONS

DRAWN BY: RS
DESIGNED BY: RS
CHECKED BY: BB

REGISTERED PROFESSIONAL: Not for Construction

PREPARED BY: BETA www.BETA-Inc.com

SUBCONSULTANT:

SCALE: 100 0 100 200 SCALE IN FEET: 1"=100'
UNLESS OTHERWISE NOTED OR CHANGED BY REPRODUCTION

TITLE

GROVE STREET IMPROVEMENTS

PROPOSED WATERSHED PLAN

FRANKLIN, MA

BETA JOB NO. 7548
ISSUE DATE 8/26/2022
SHEET NO. 4

1/30/2023 1:32 PM \\BETA-INC.COM\MA\PROJECTS\1900S\19813 - FRANKLIN, MA - GROVE ST ROADWAY DESIGN PHASE 2\DRAWING FILES\MISC\7548_WATERSHED PLANS.DWG (BETA STB BW.STB)