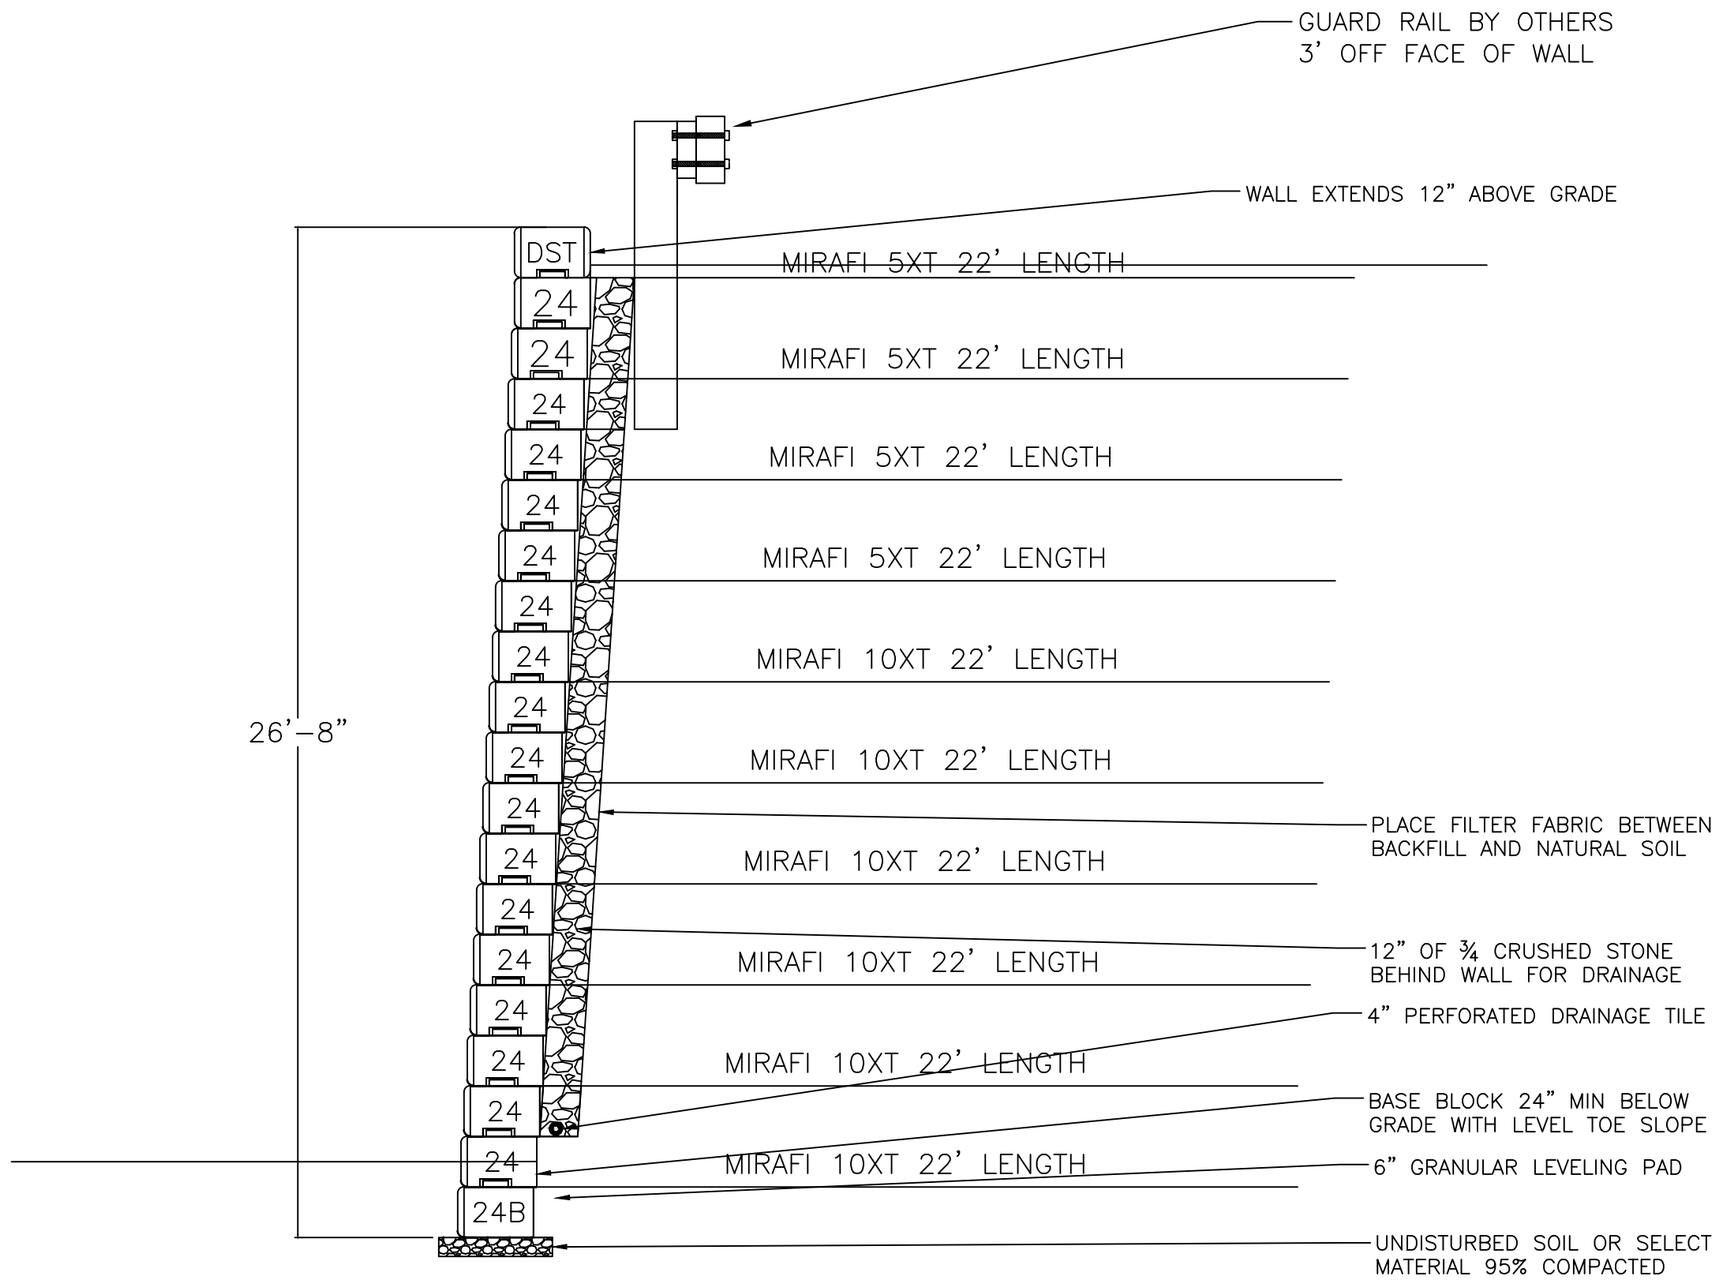

CROSS SECTION: N.T.S.

SHEA CONCRETE PRODUCTS
800-696-7432 (SHEA)
www.sheaconcrete.com
773 Salem Street
P.O. Box 520
Wilmington, MA 01887
87 Haverhill Road
P.O. Box 807
Amesbury, MA 01913
160 Old Turnpike Road
Nottingham, NH 03290

GROVE ST FRANKLIN MA – SECTION

PRELIMINARY DESIGN NOT FOR CONSTRUCTION

SCALE $\frac{1}{4}$" = 1'

9-19-2024 L.C.

NPCA CERTIFIED PLANT