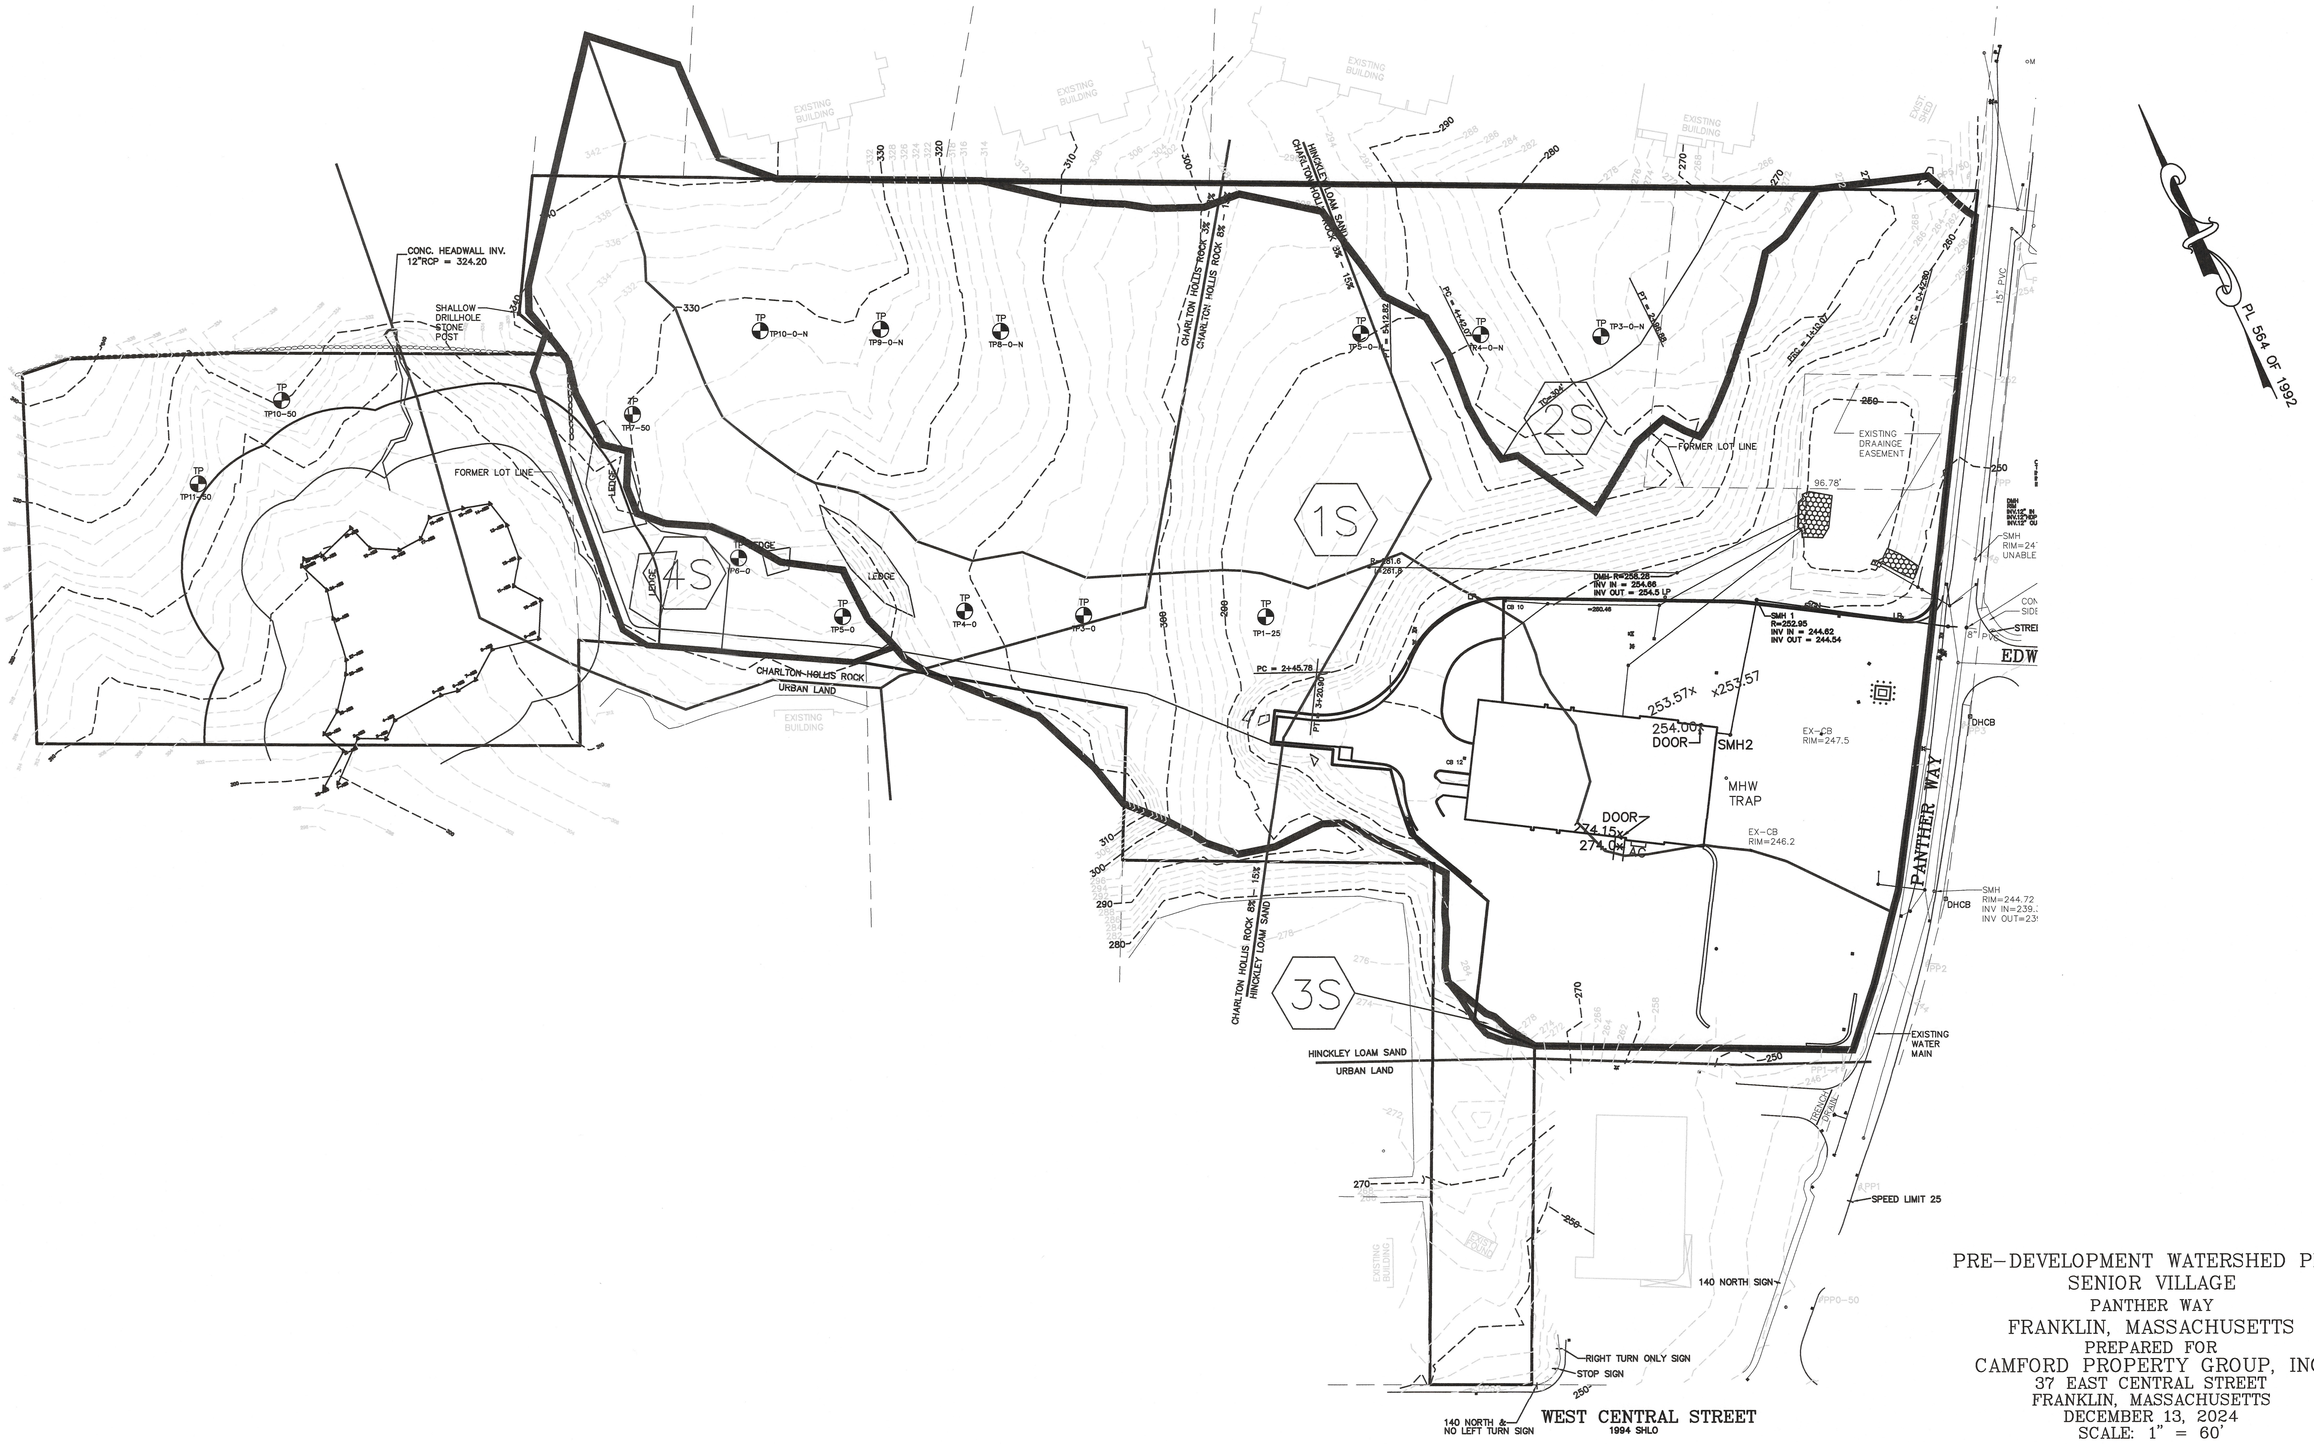


PRE-DEVELOPMENT WATERSHED PLAN
SENIOR VILLAGE
PANTHER WAY
FRANKLIN, MASSACHUSETTS
PREPARED FOR
CAMFORD PROPERTY GROUP, INC.
37 EAST CENTRAL STREET
FRANKLIN, MASSACHUSETTS
DECEMBER 13, 2024
SCALE: 1" = 60'

GRAPHIC SCALE

60 0 30 60 120 240

(IN FEET)
1 inch = 60 ft.

NO.	DATE	DESCRIPTION	BY

DATE		INT.
	FIELD BY:	
BK#	FIELD BOOK	PG#
12/24	CALCS BY:	RRG
12/24	DESIGNED BY:	RRG
12/24	DRAWN BY:	COMP
12/24	CHECKED BY:	CAQ

UNITED CONSULTANTS INC.
850 FRANKLIN STREET SUITE 11D
WRENTHAM, MASSACHUSETTS 02093
508-384-6560 FAX 508-384-6566

DATE	DEC. 13, 2024
SCALE	1" = 60'
PROJECT	UC1378
SHEET	1 OF 1