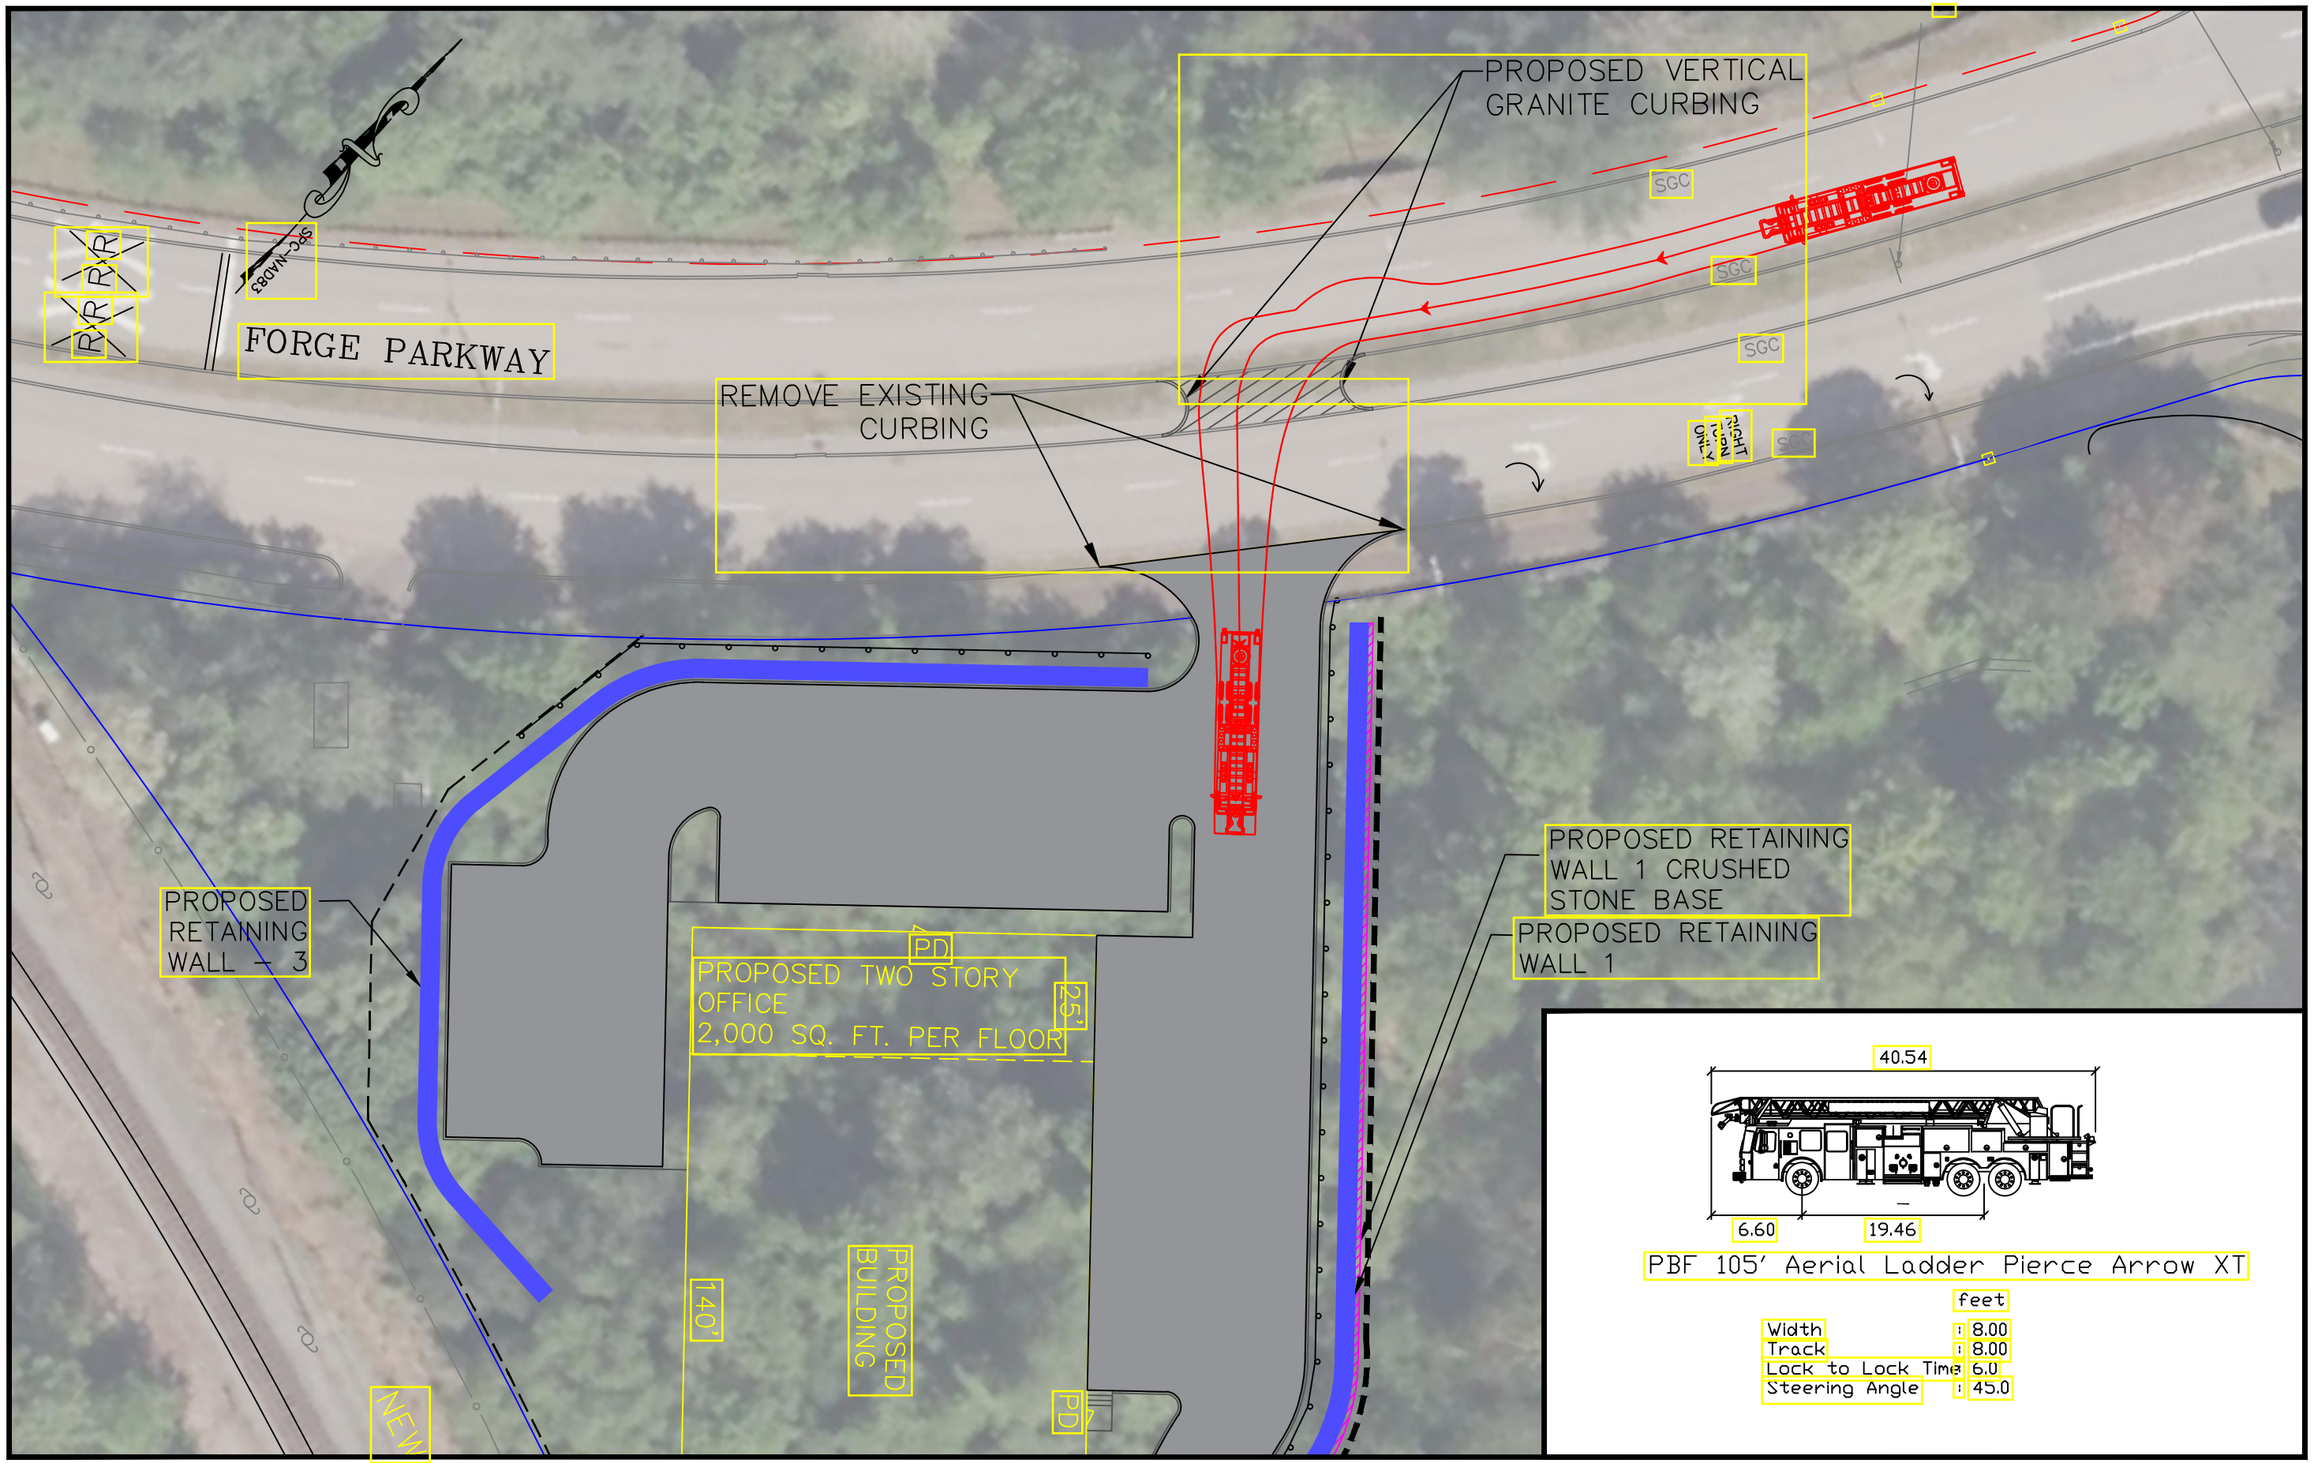

TETRA TECH

0 30 60 90

SCALE: 1" = 30'

Autoturn Fire Truck Entering (Left)
Lot 2 - Forge Parkway, Franklin, MA

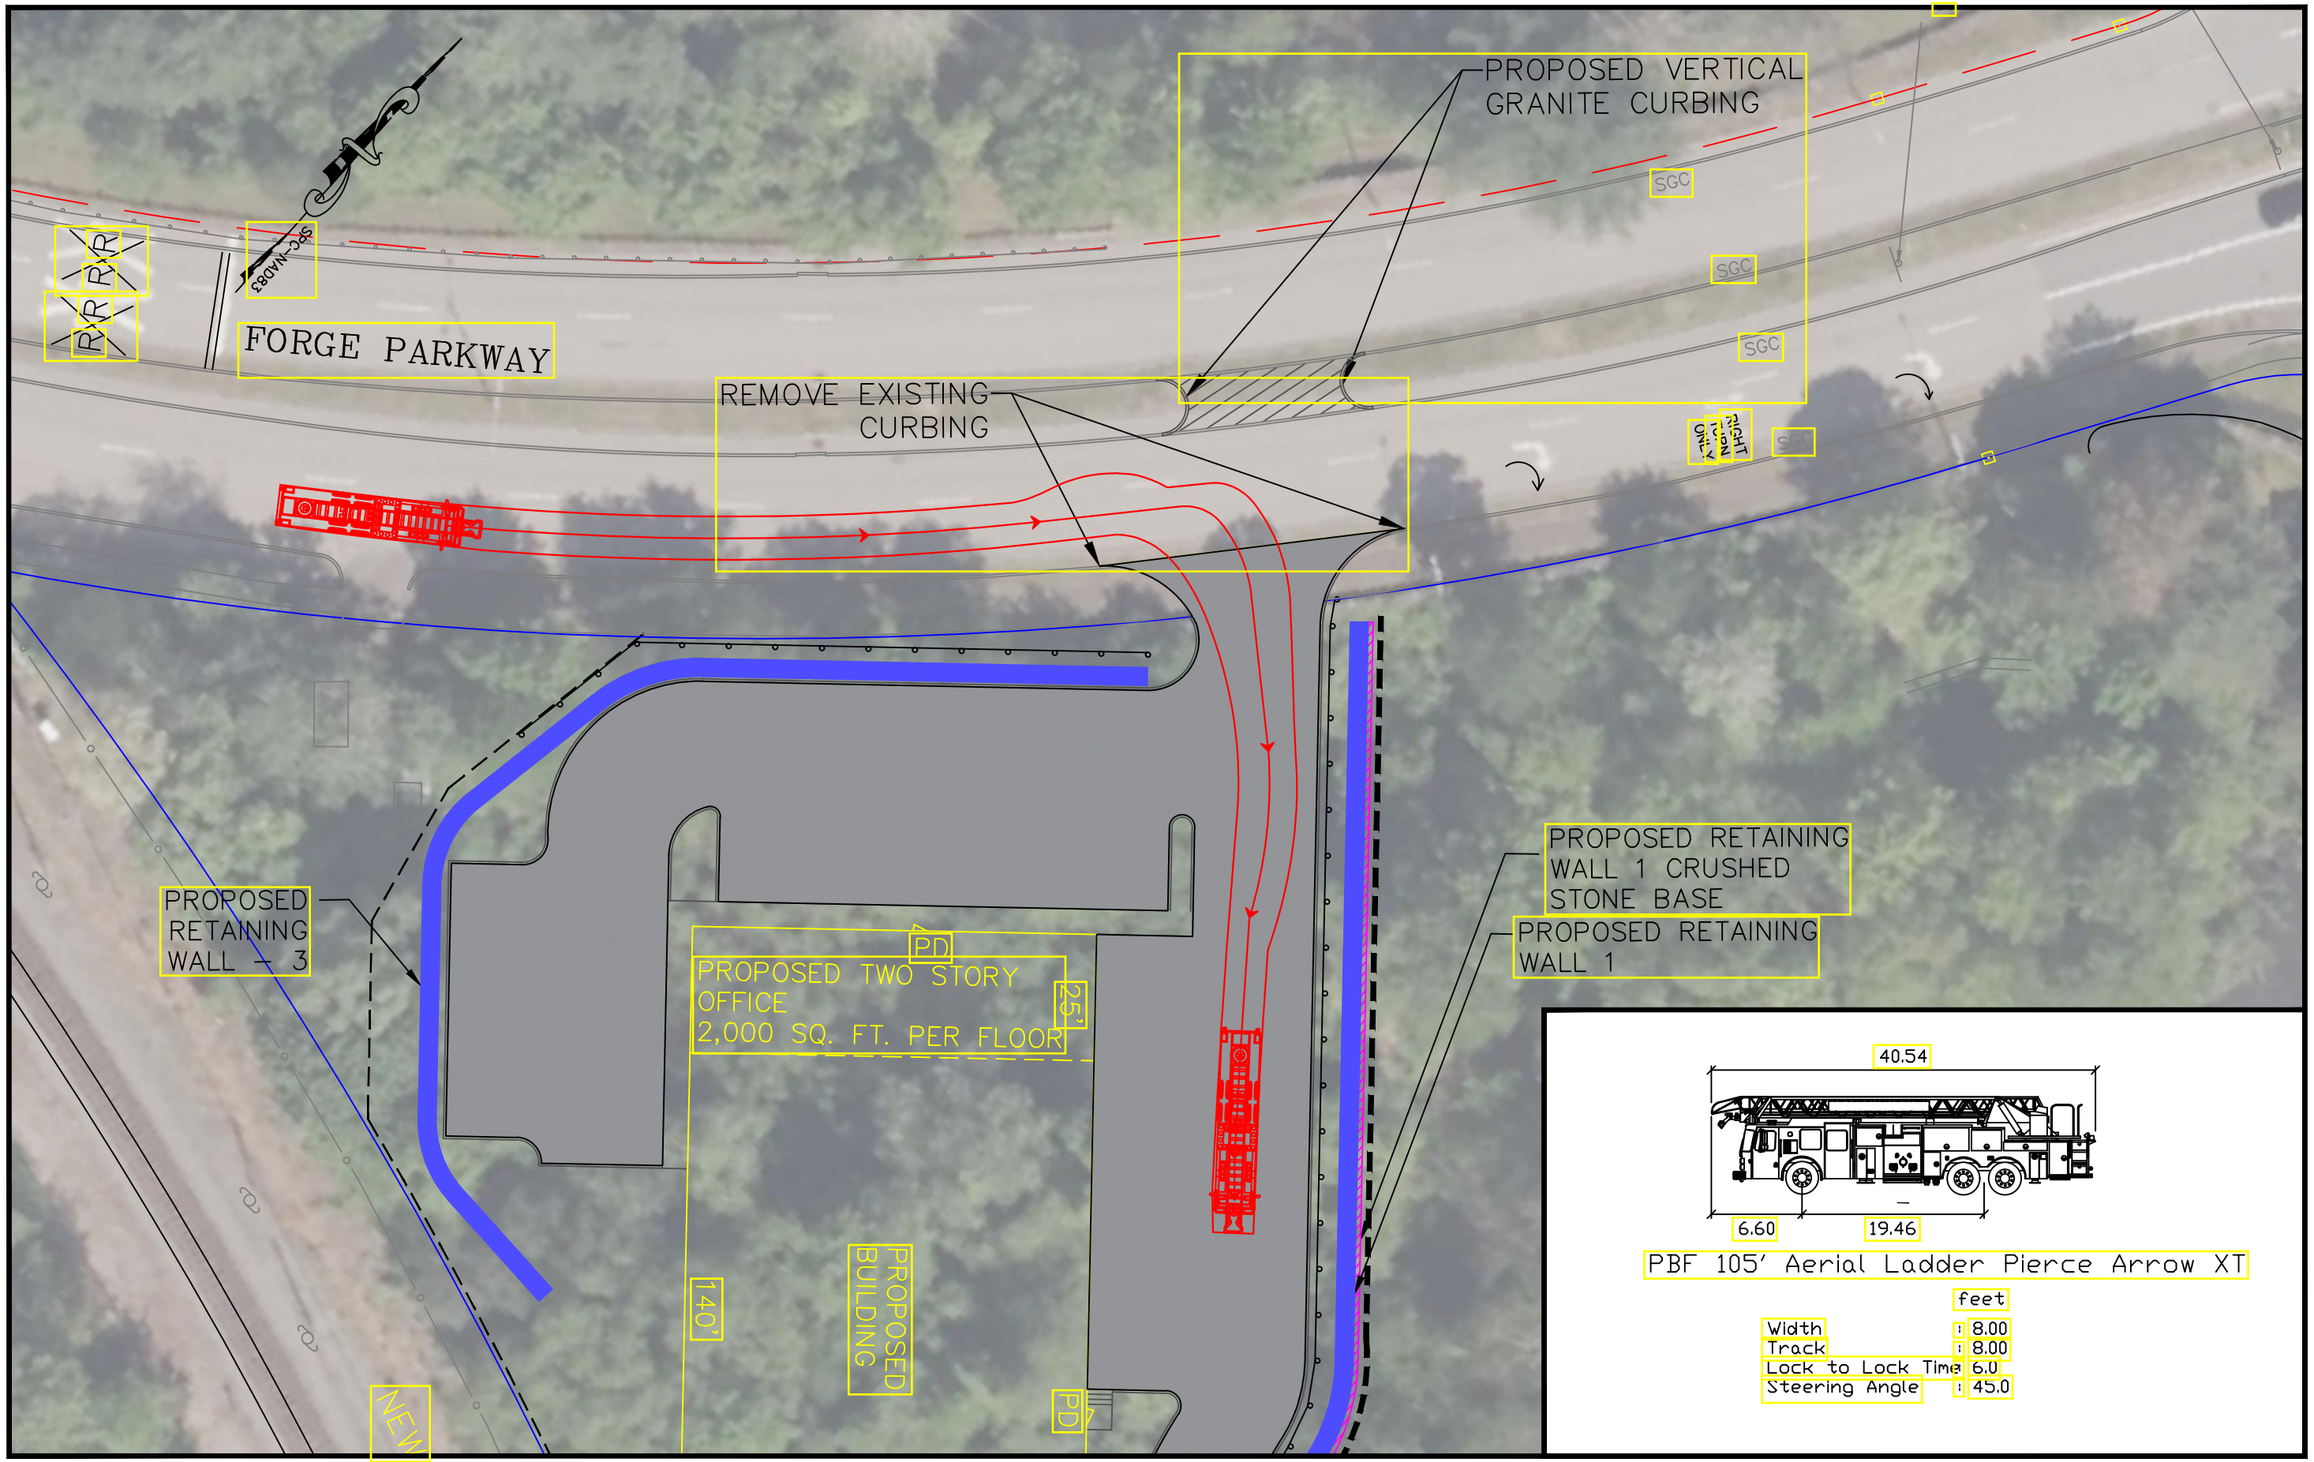

TETRA TECH

0 30 60 90

SCALE: 1" = 30'

Autoturn Fire Truck Entering (Right)
Lot 2 - Forge Parkway, Franklin, MA

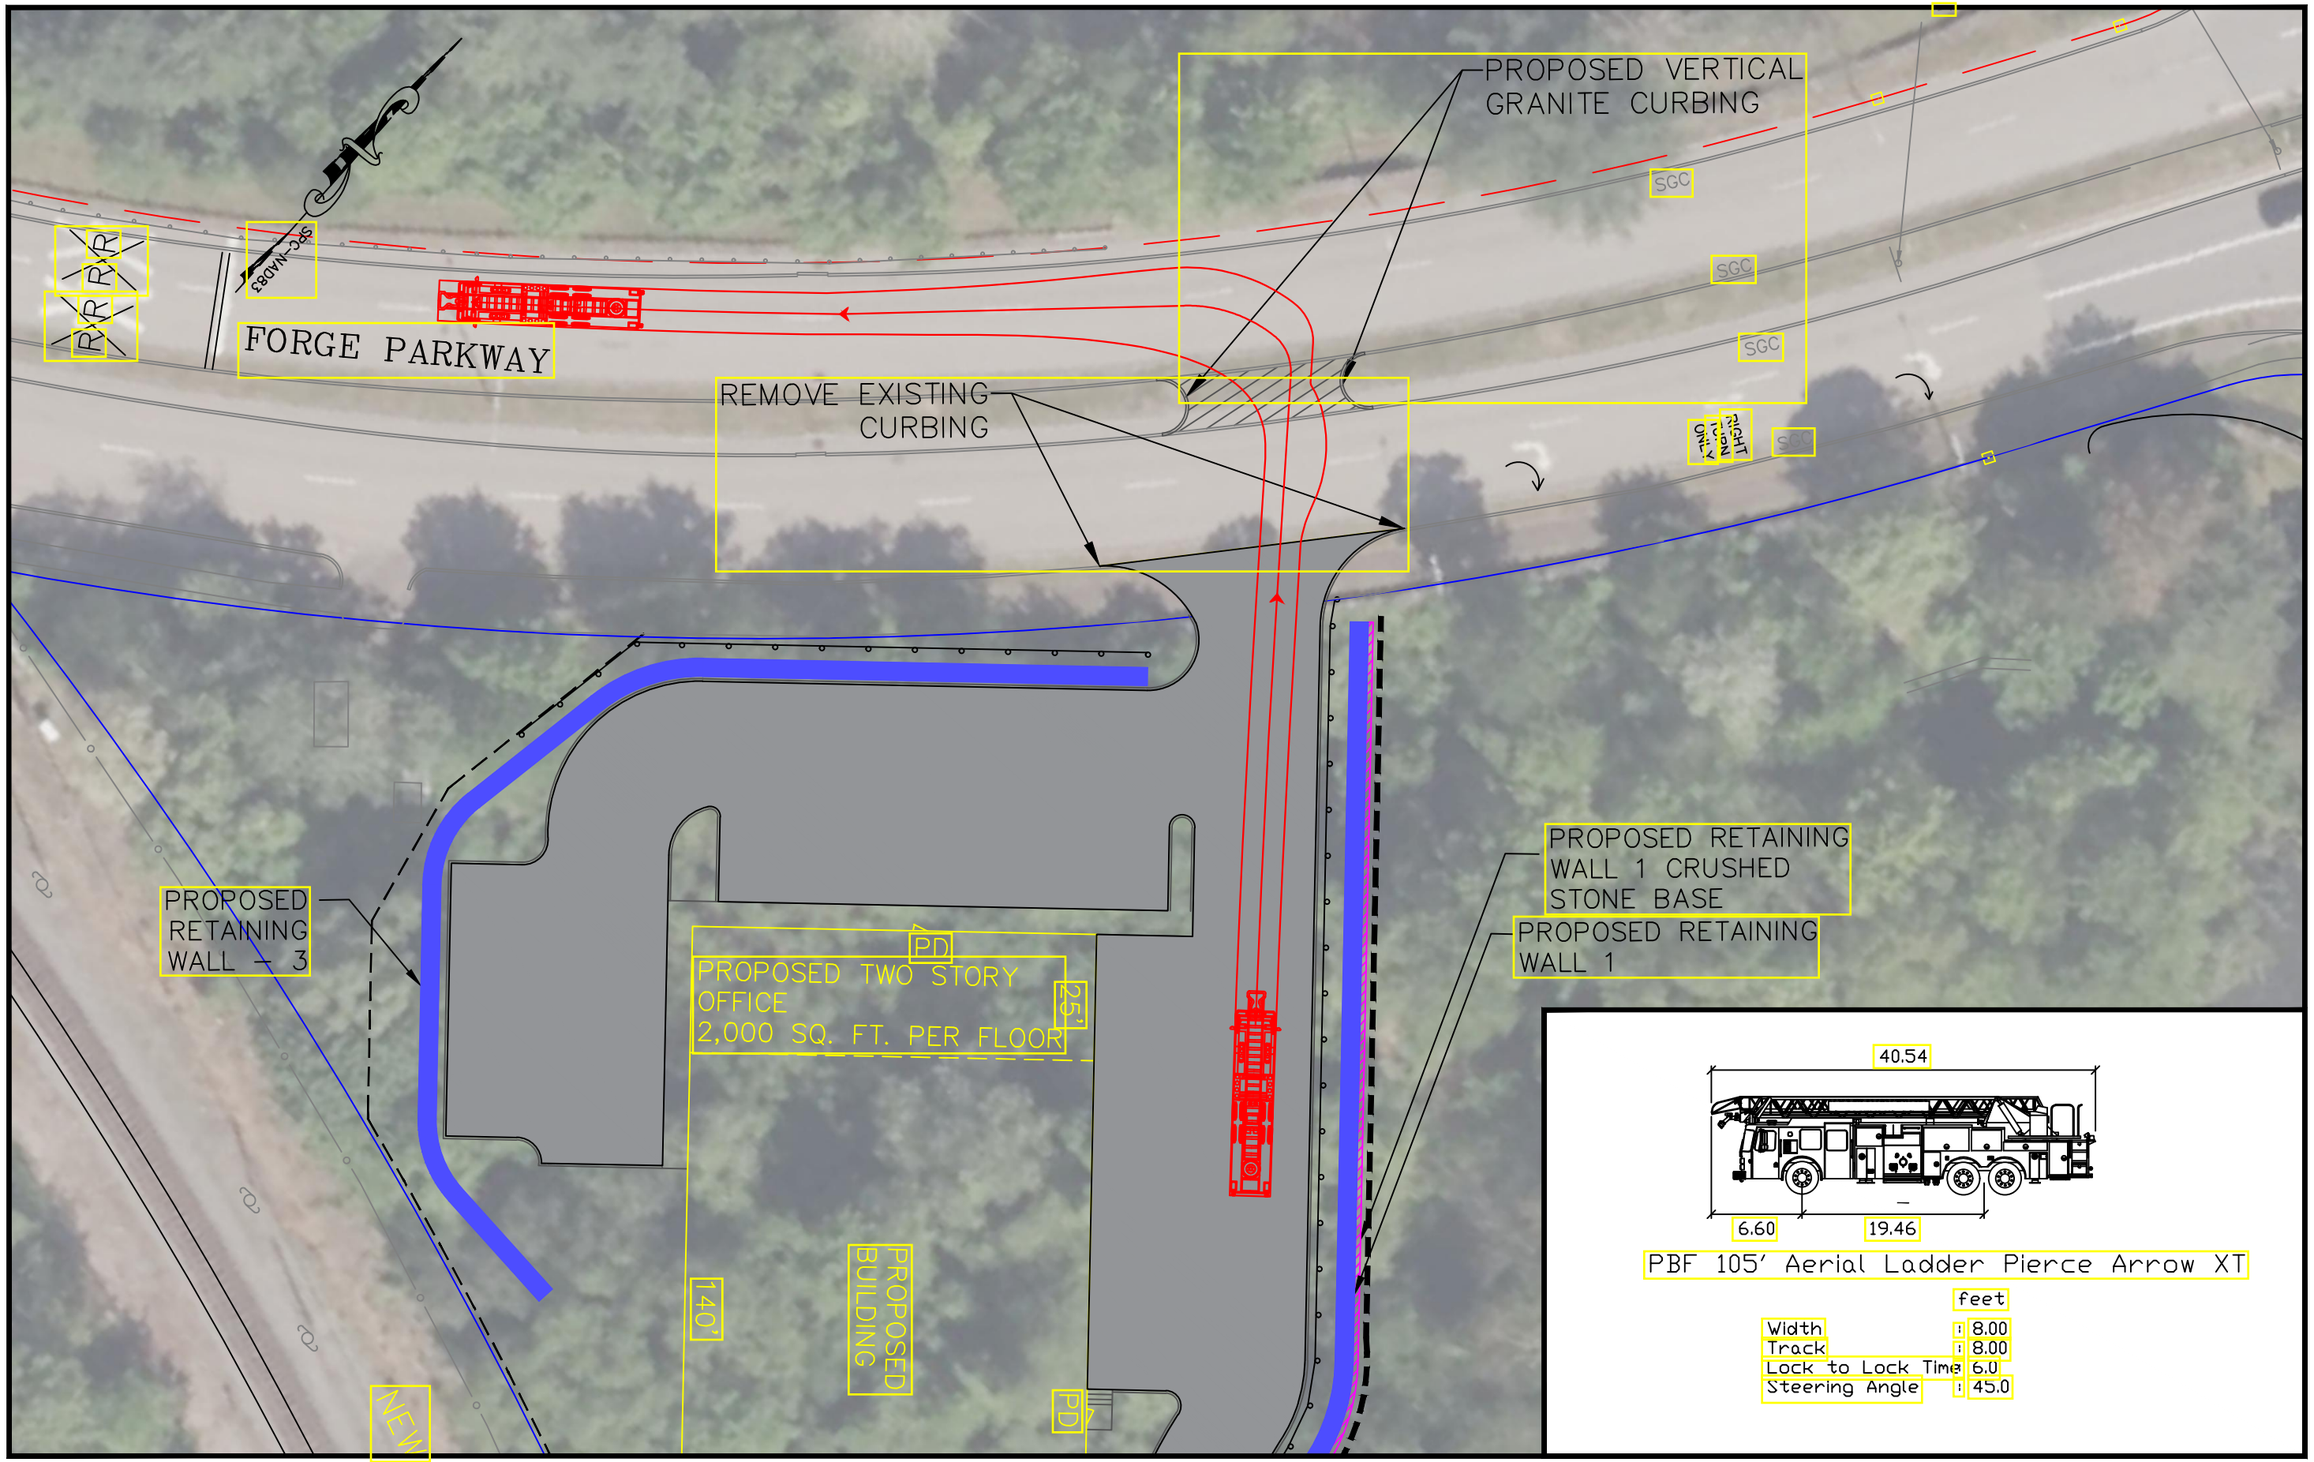

TETRA TECH

0 30 60 90

SCALE: 1" = 30'

Autoturn Fire Truck Exiting (Left)
Lot 2 - Forge Parkway, Franklin, MA

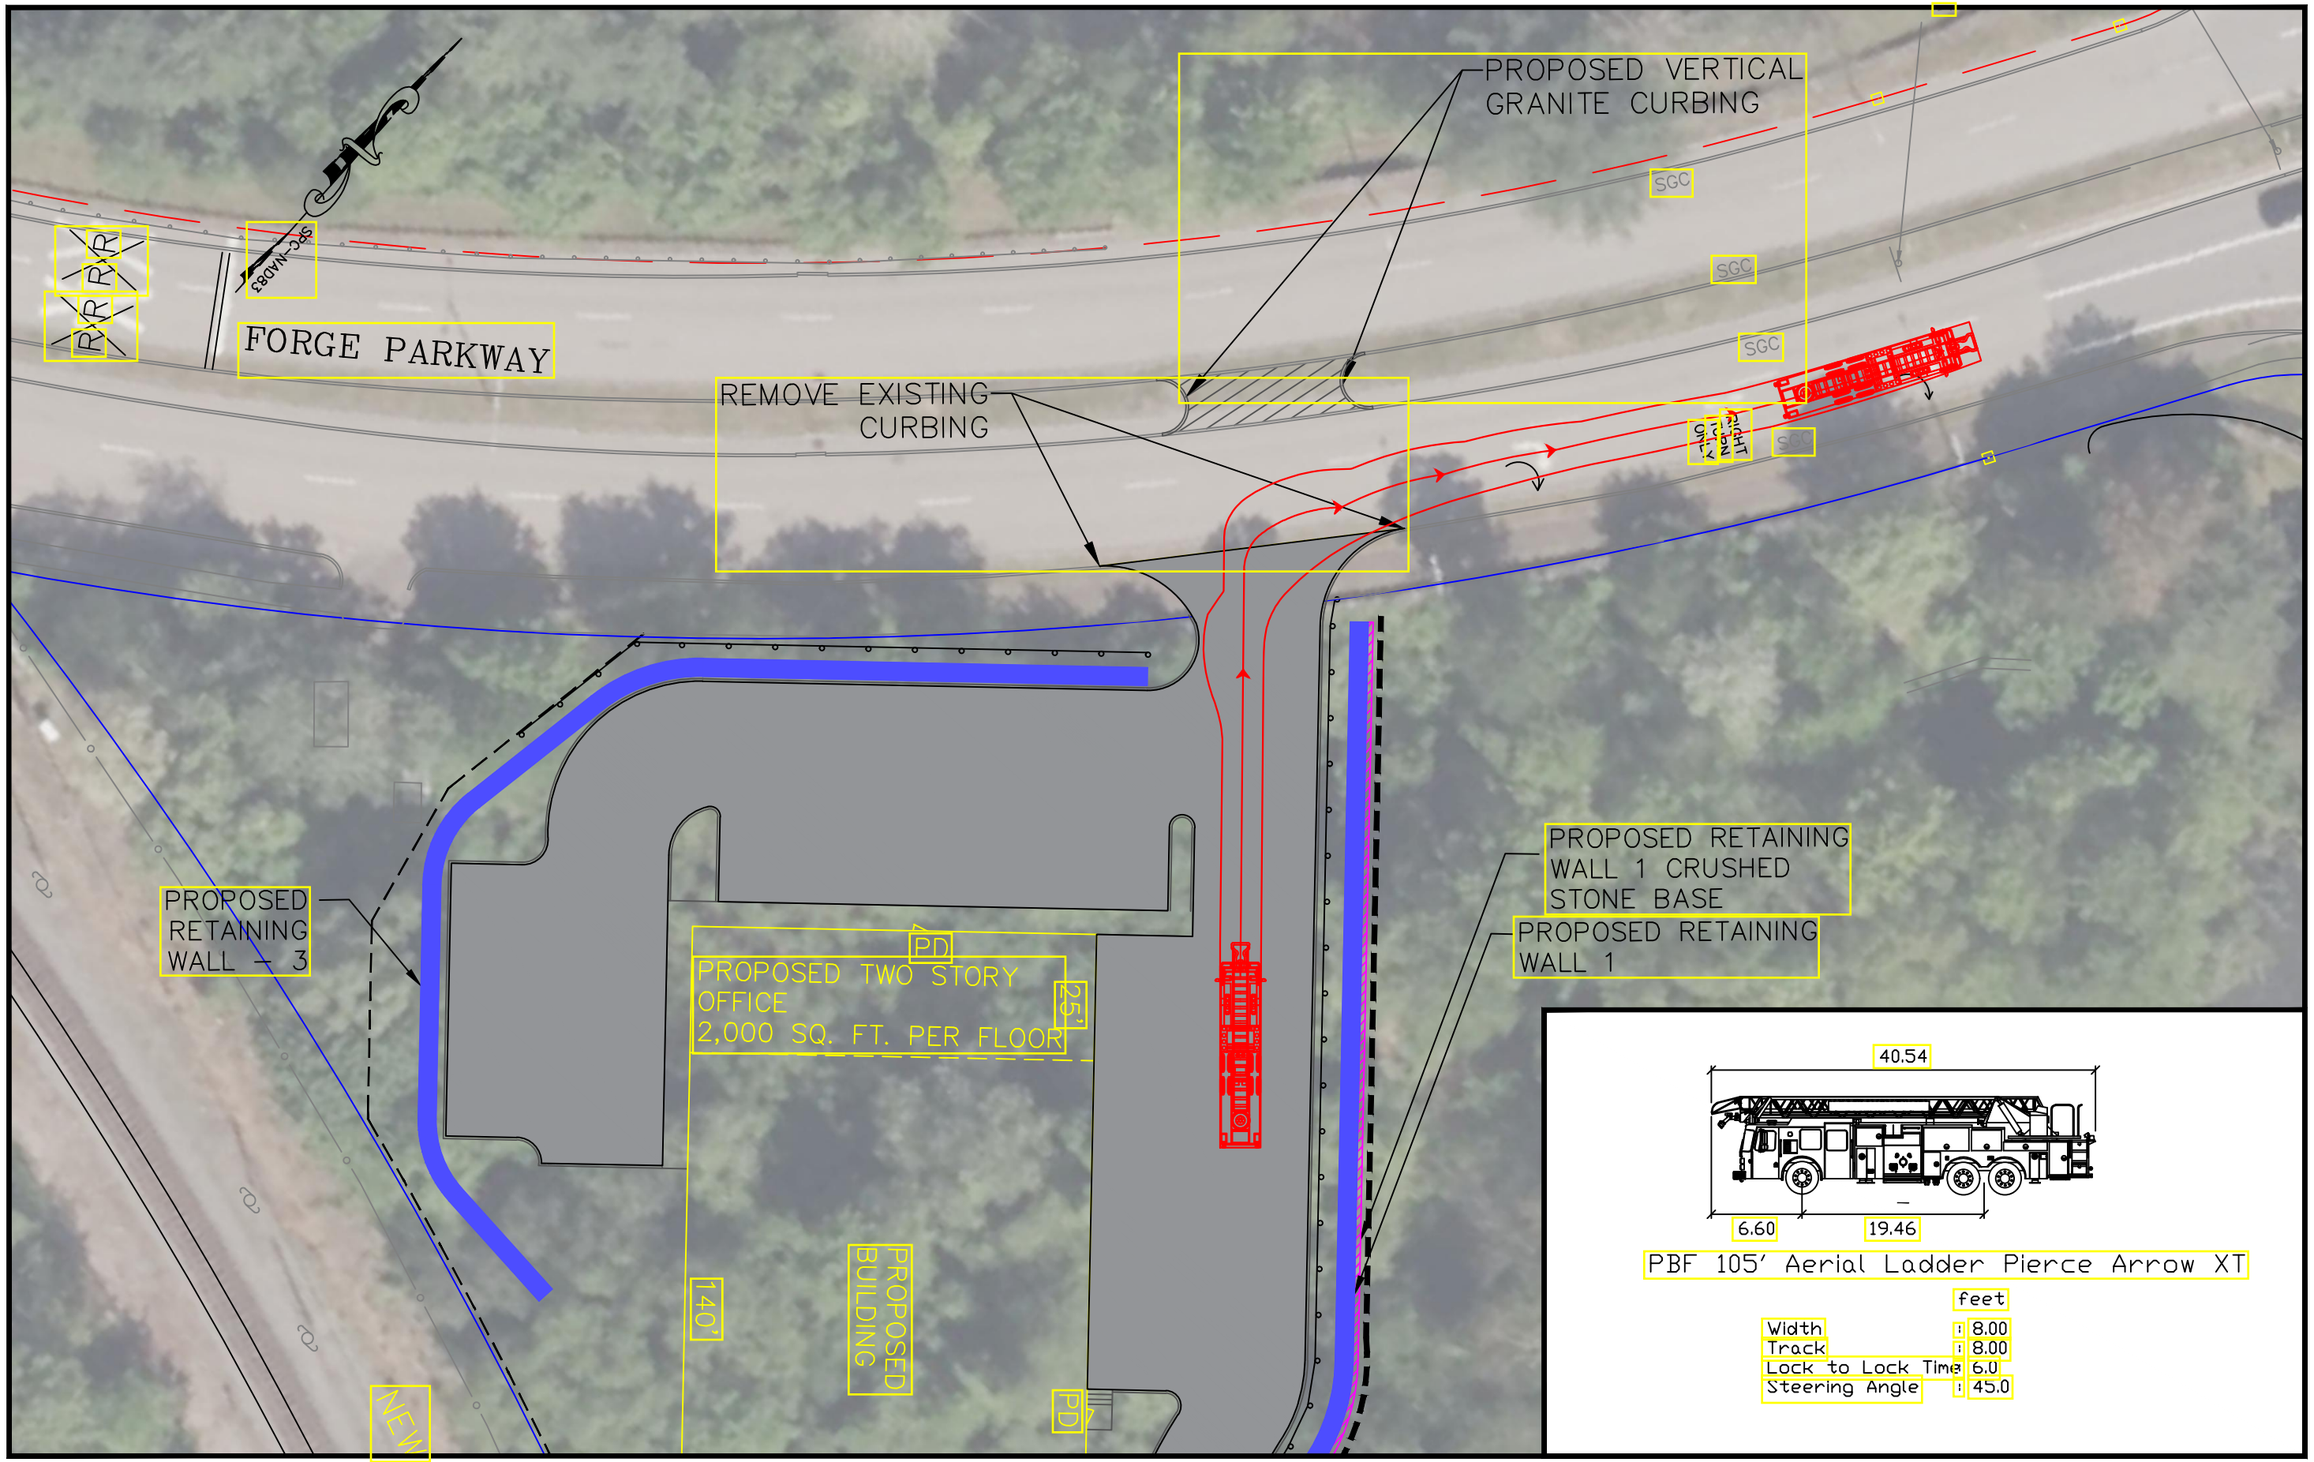

TETRA TECH

0 30 60 90

SCALE: 1" = 30'

Autoturn Fire Truck Exiting (Right)
Lot 2 - Forge Parkway, Franklin, MA

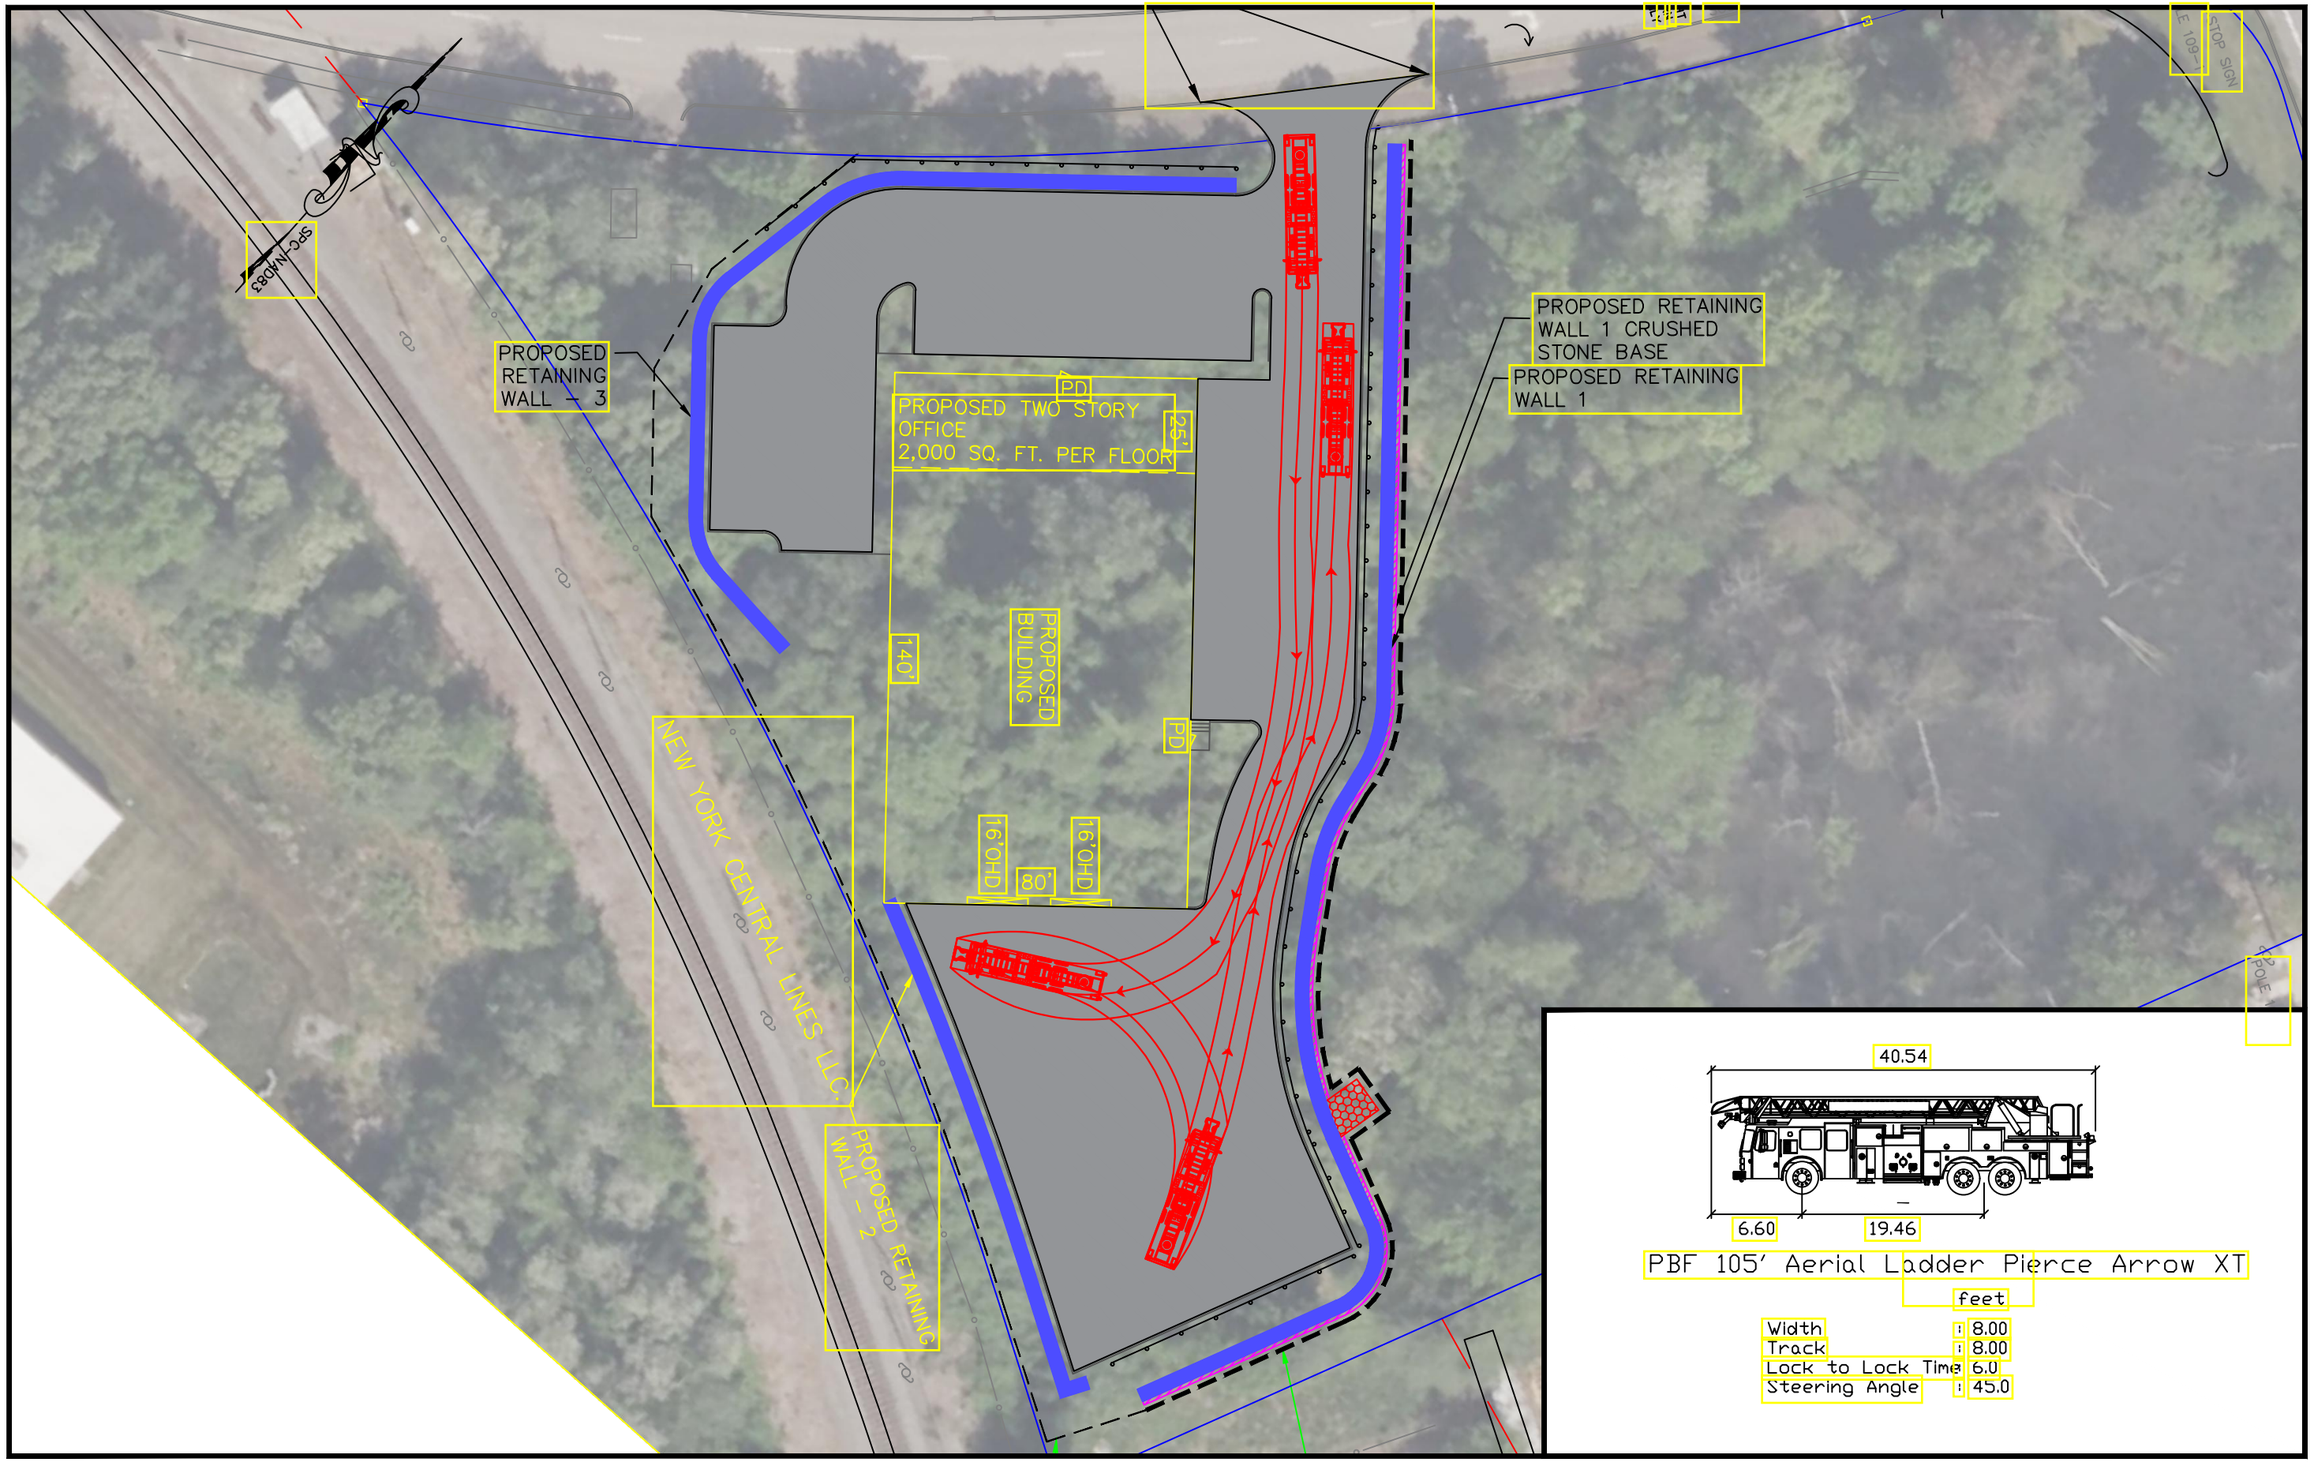

TETRA TECH

0 40 80 120

SCALE: 1" = 40'

Autoturn Fire Truck Site Circulation
Lot 2 - Forge Parkway, Franklin, MA

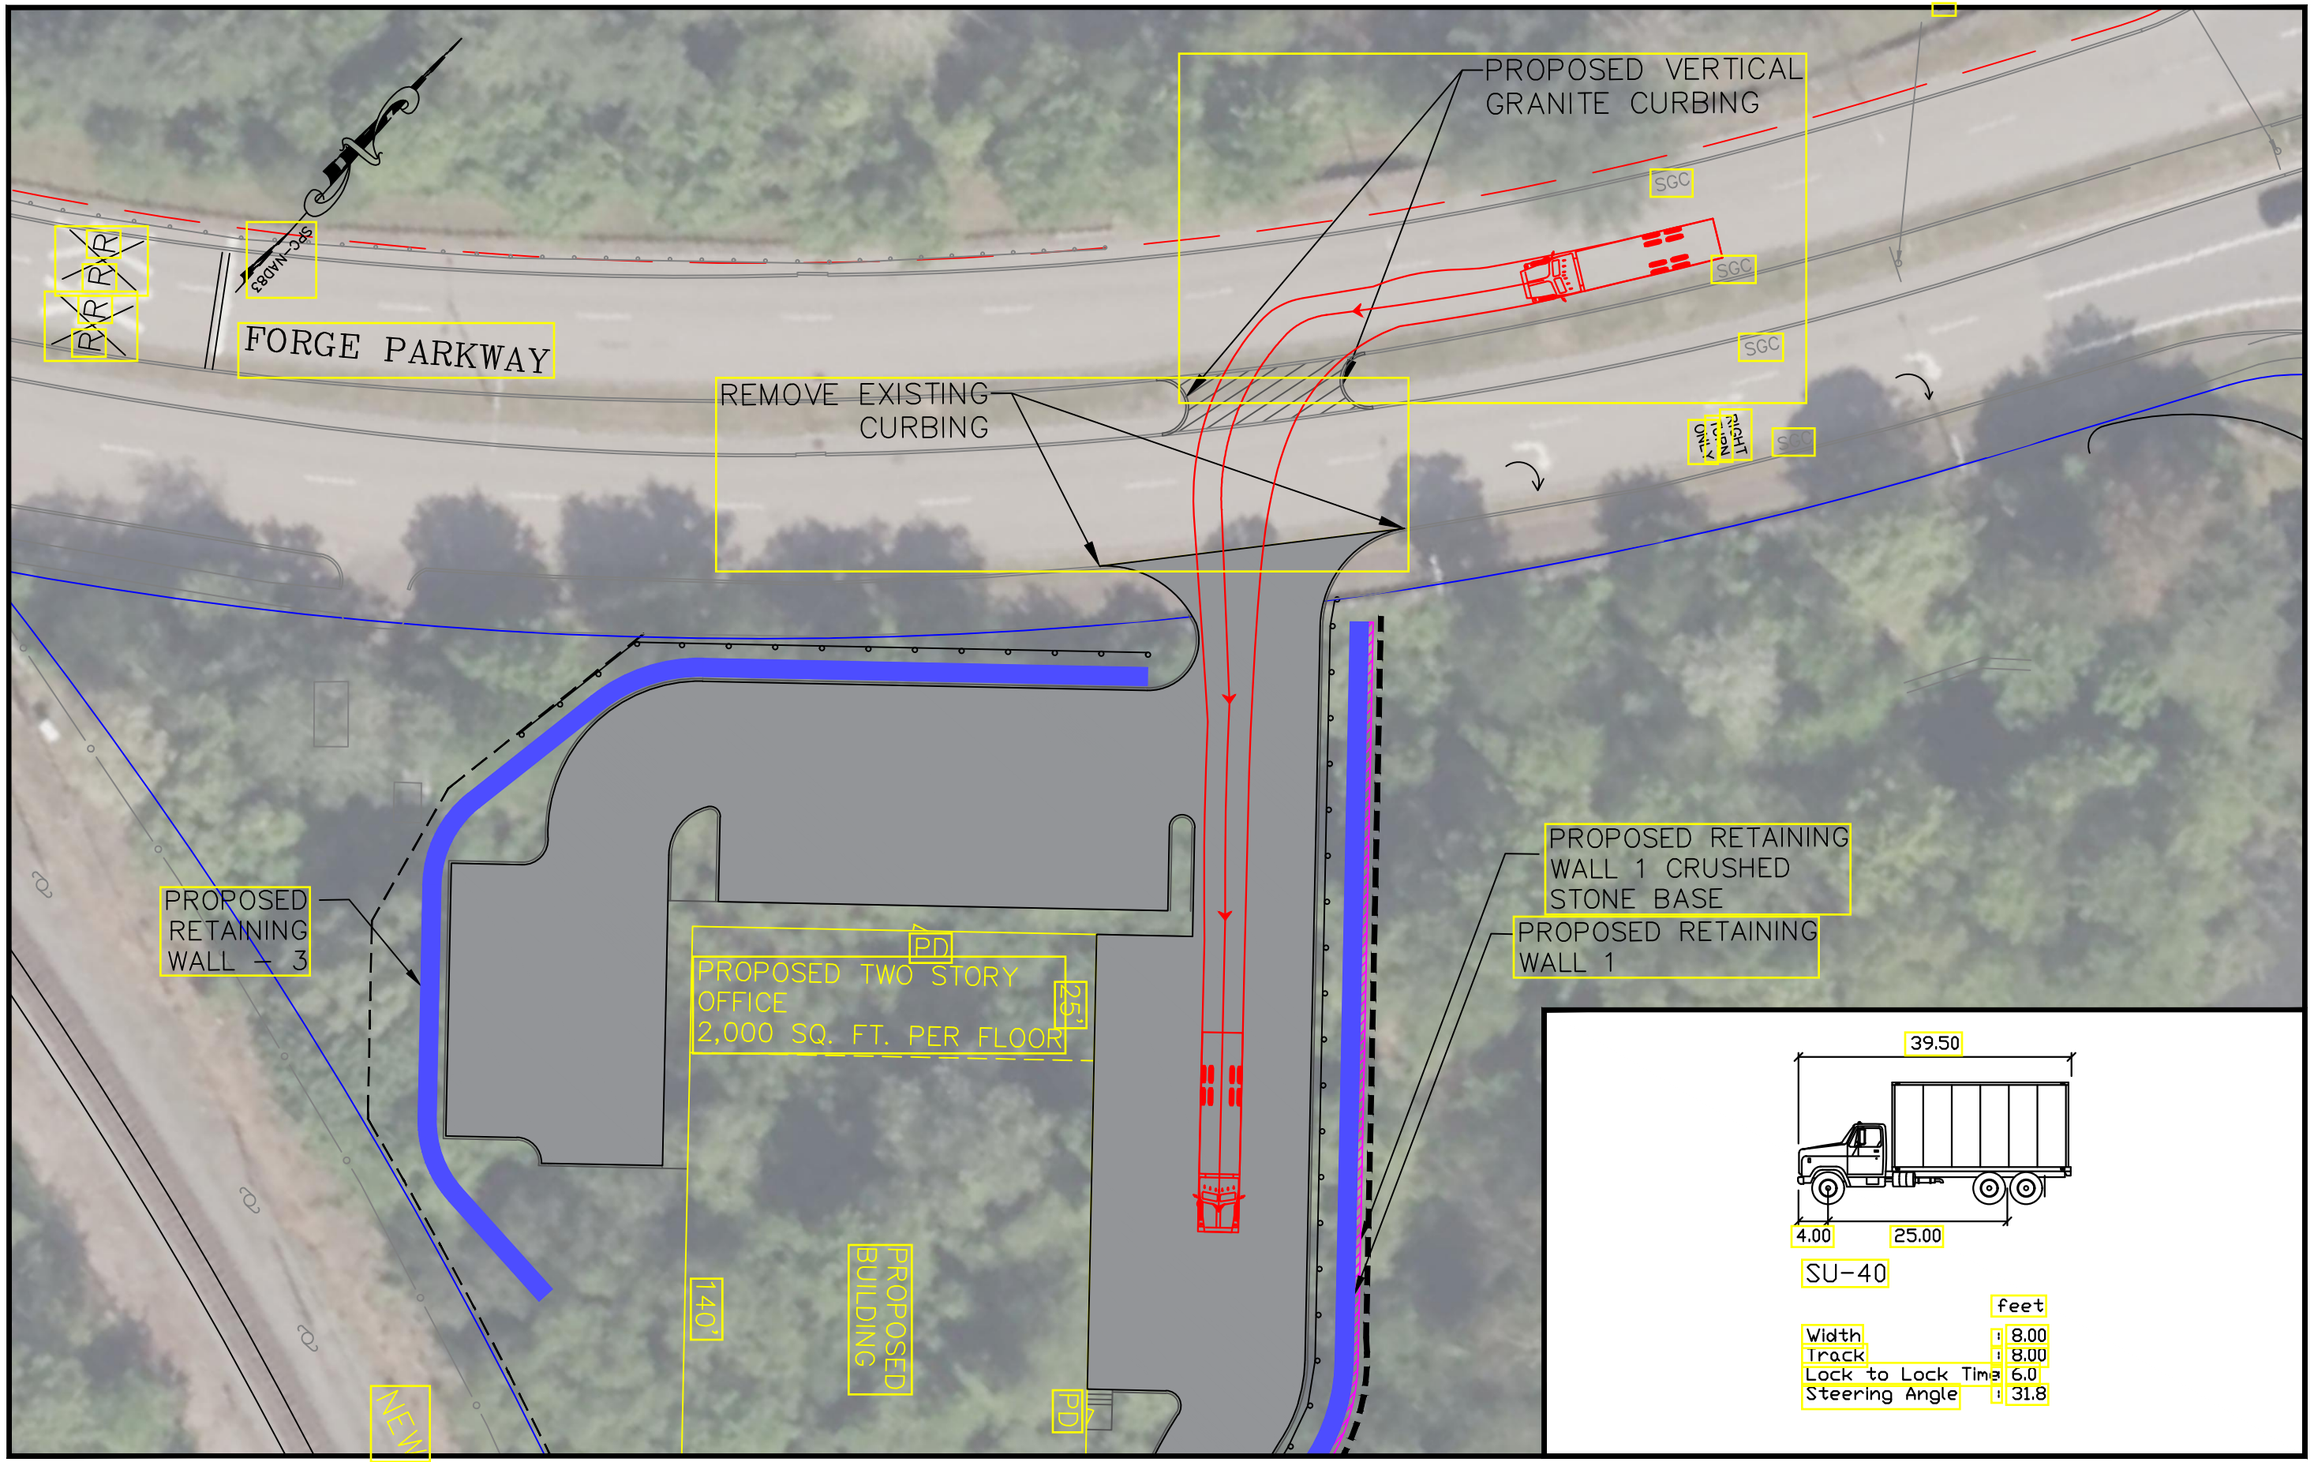

TETRA TECH

0 30 60 90

SCALE: 1" = 30'

Autoturn SU-40 Entering (Left)
Lot 2 - Forge Parkway, Franklin, MA

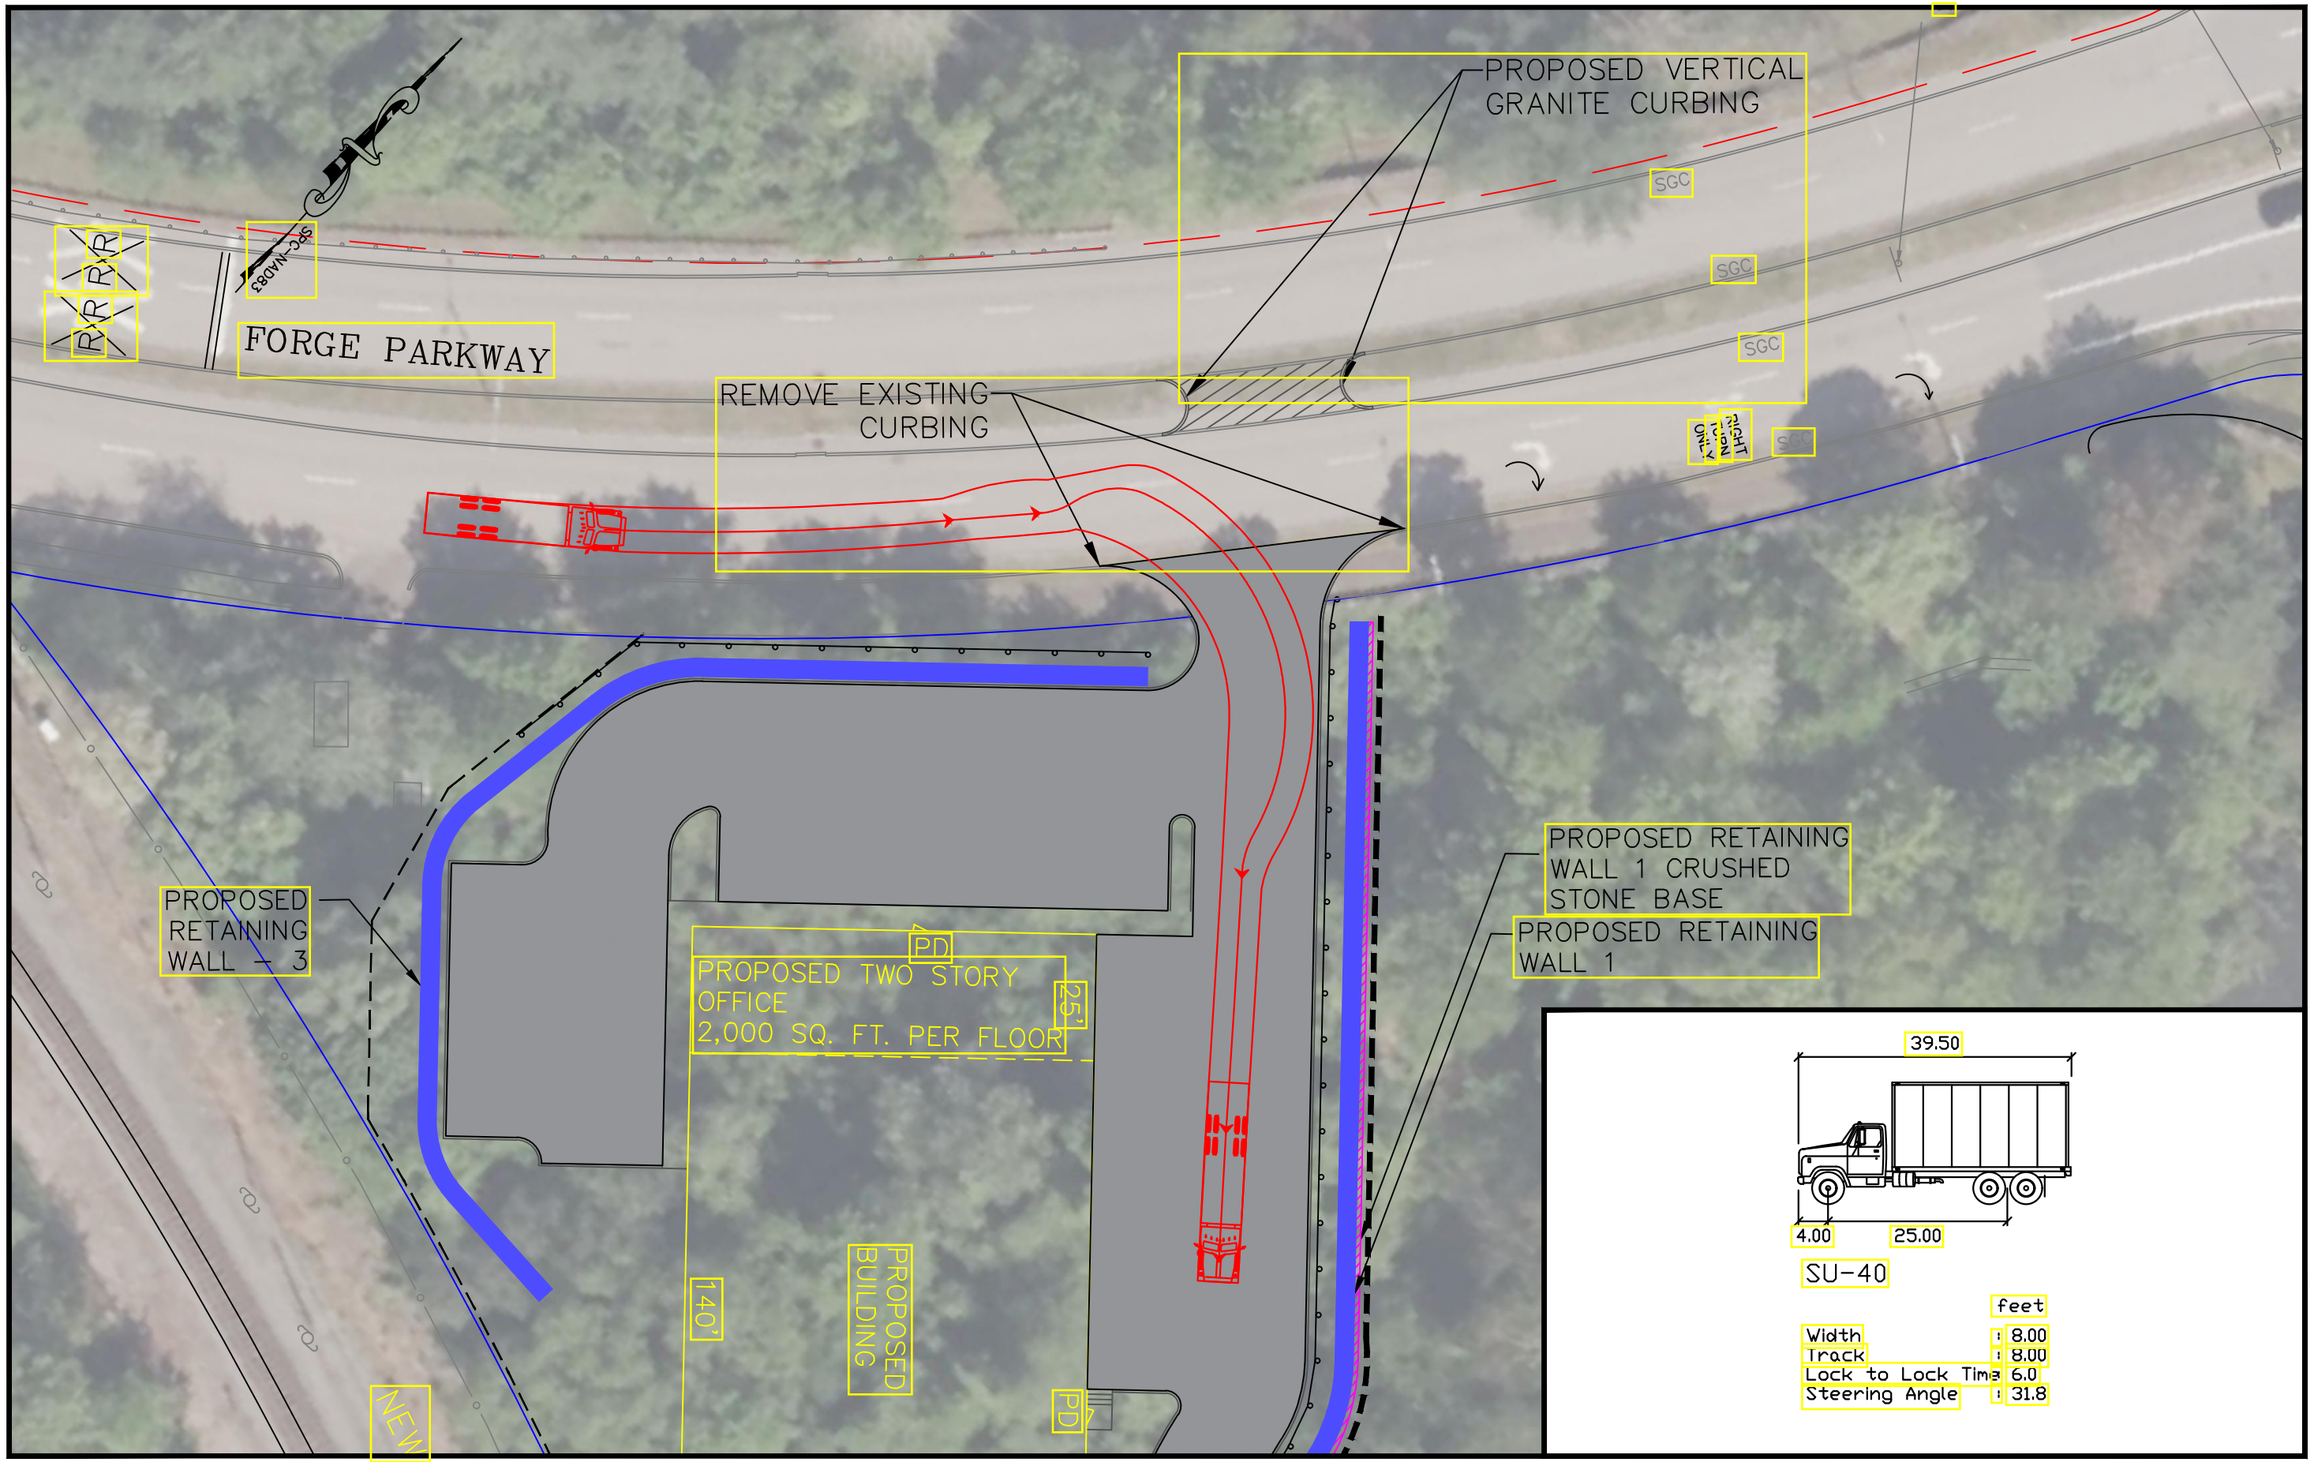

TETRA TECH

0 30 60 90

SCALE: 1" = 30'

Autoturn SU-40 Entering (Right)
Lot 2 - Forge Parkway, Franklin, MA

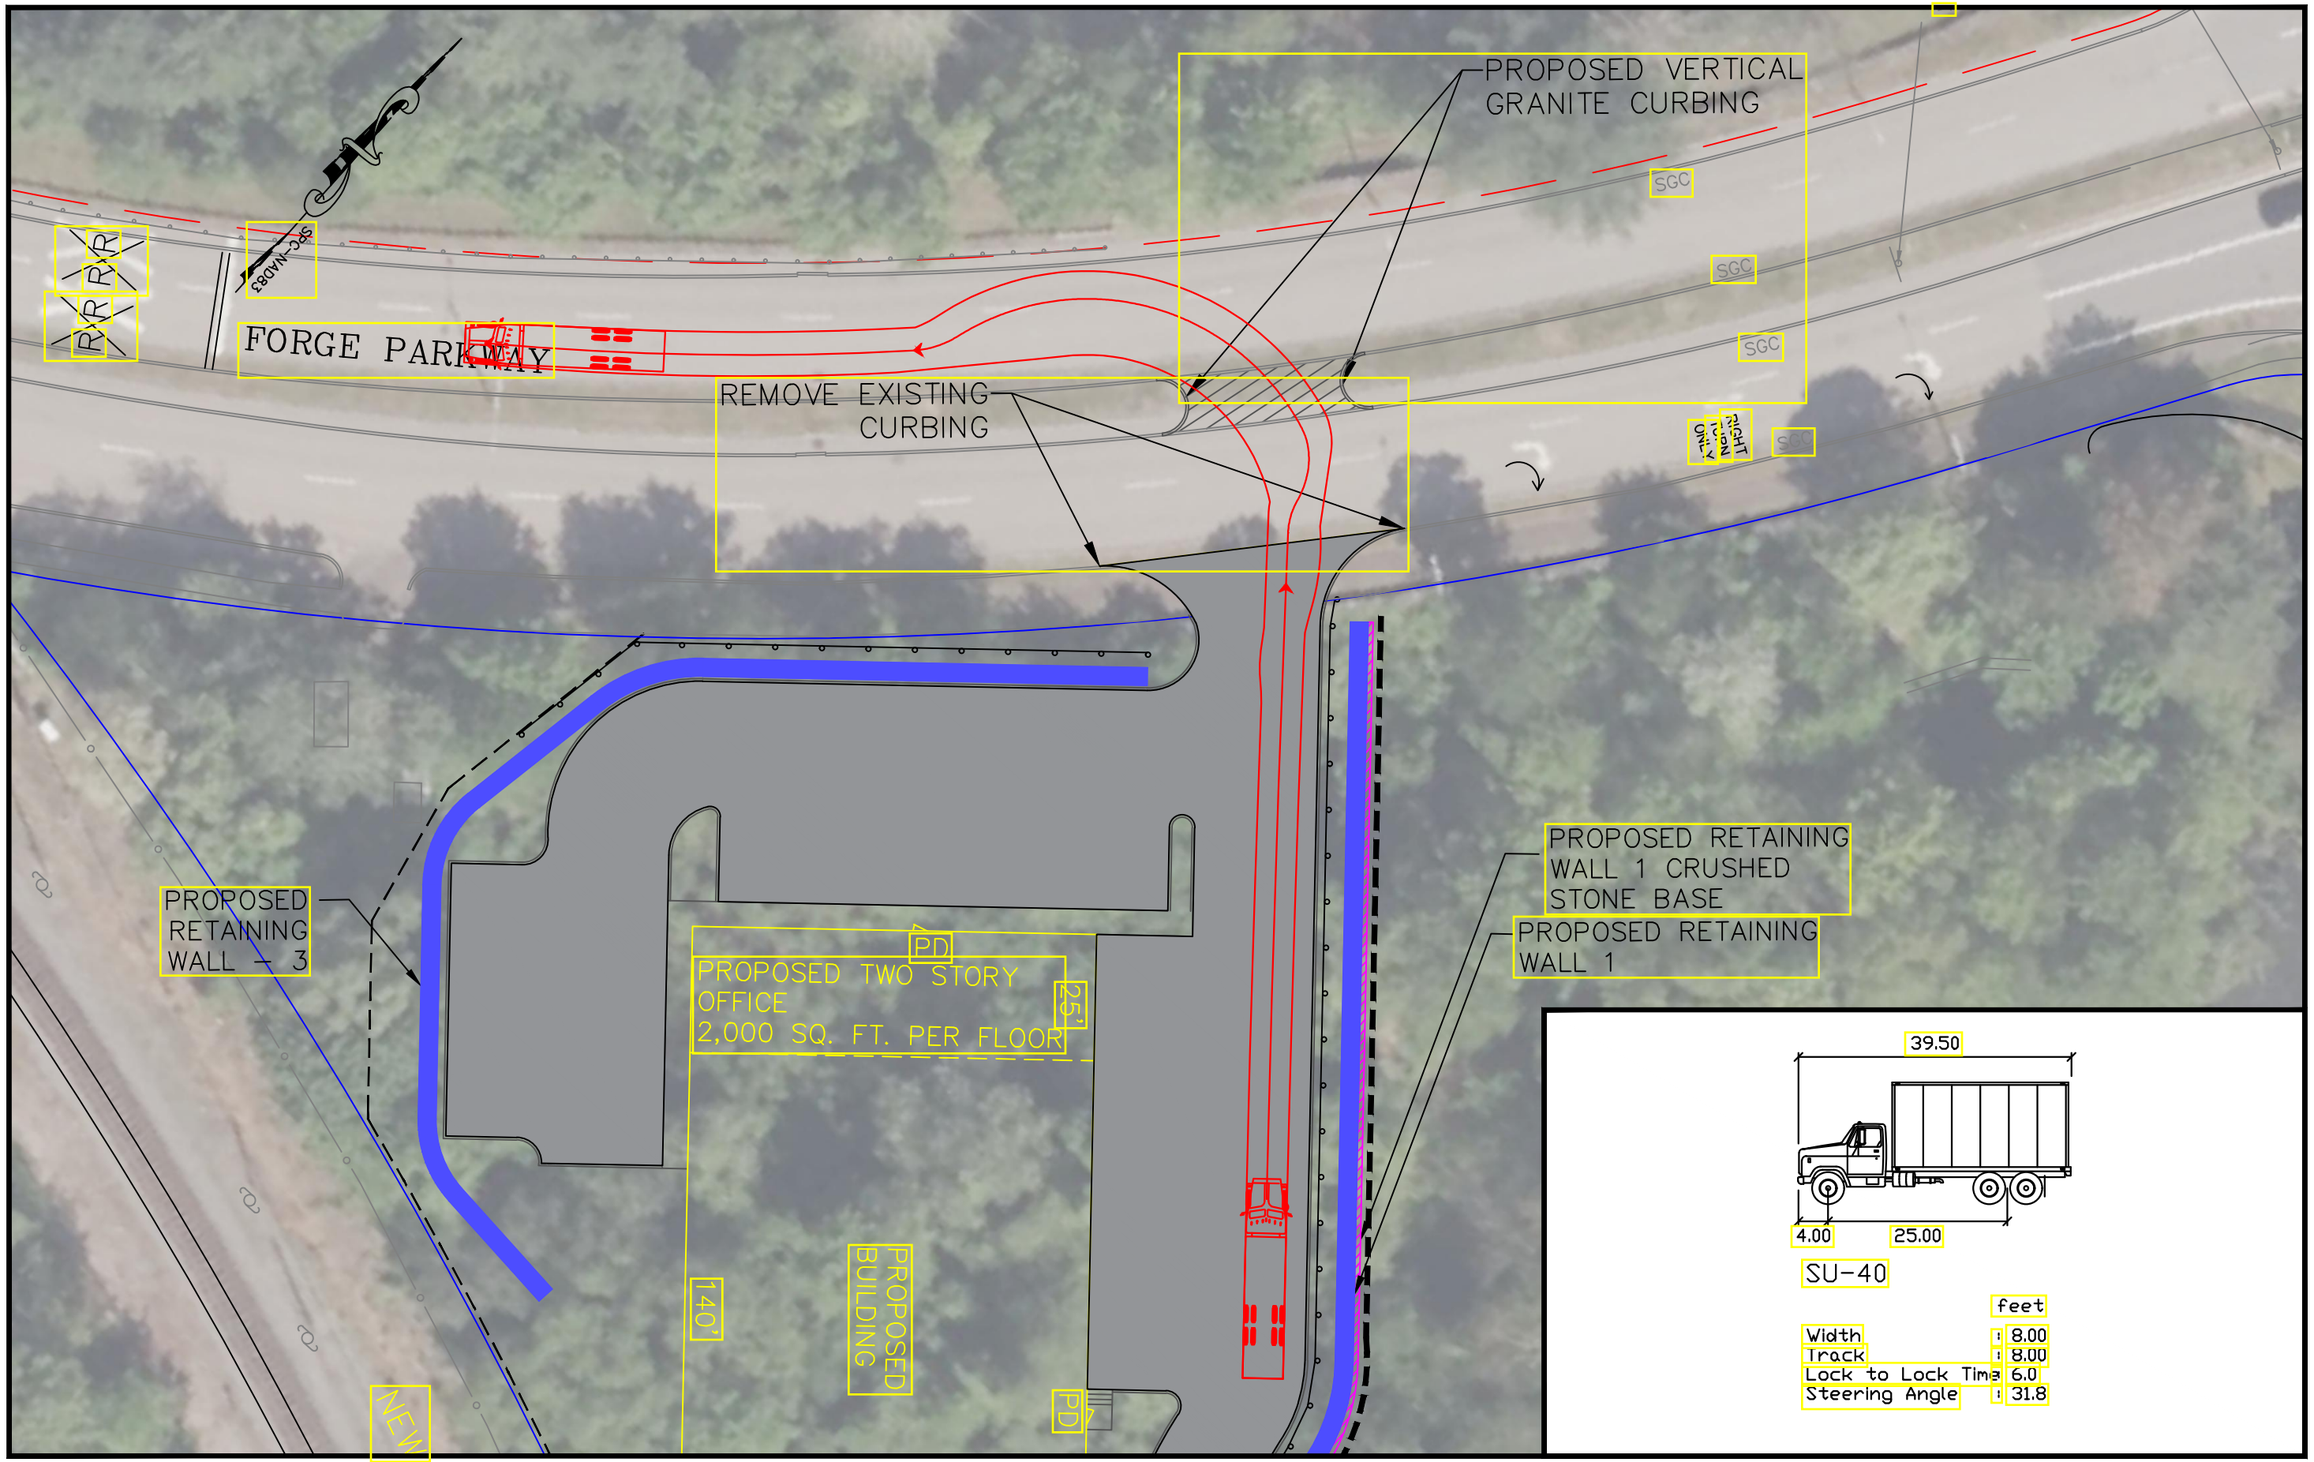

TETRA TECH

0 30 60 90

SCALE: 1" = 30'

Autoturn SU-40 Exiting (Left)
Lot 2 - Forge Parkway, Franklin, MA

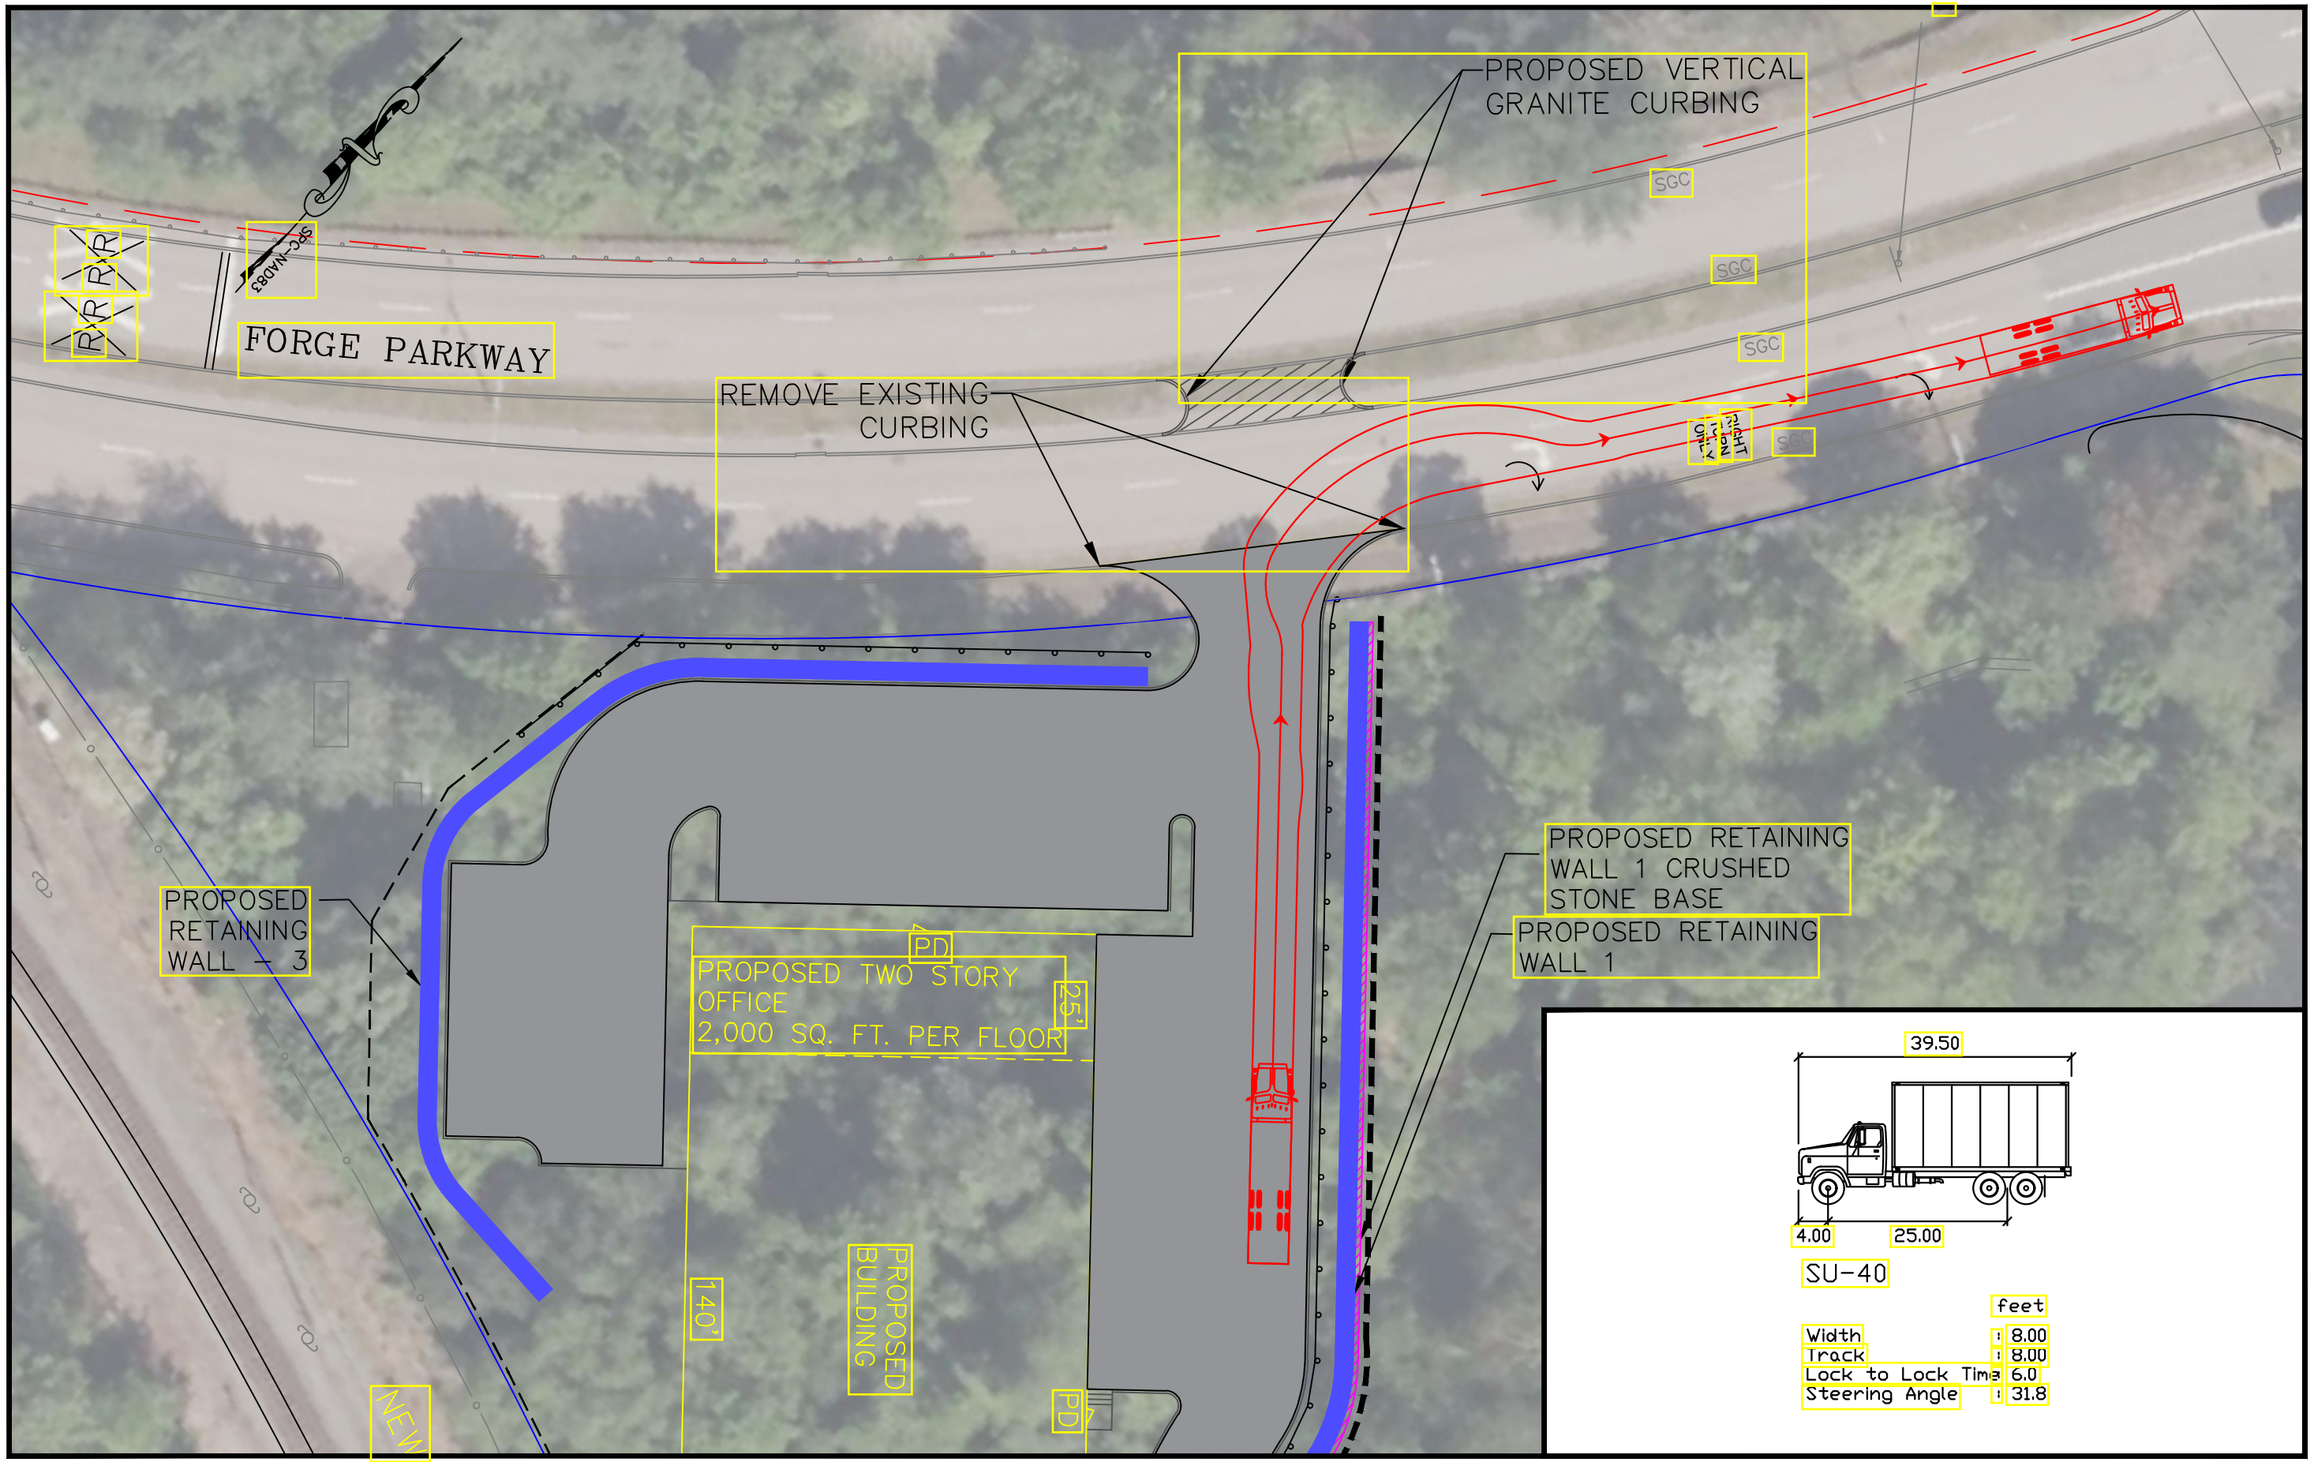

TETRA TECH

0 30 60 90

SCALE: 1" = 30'

Autoturn SU-40 Exiting (Right)
Lot 2 - Forge Parkway, Franklin, MA

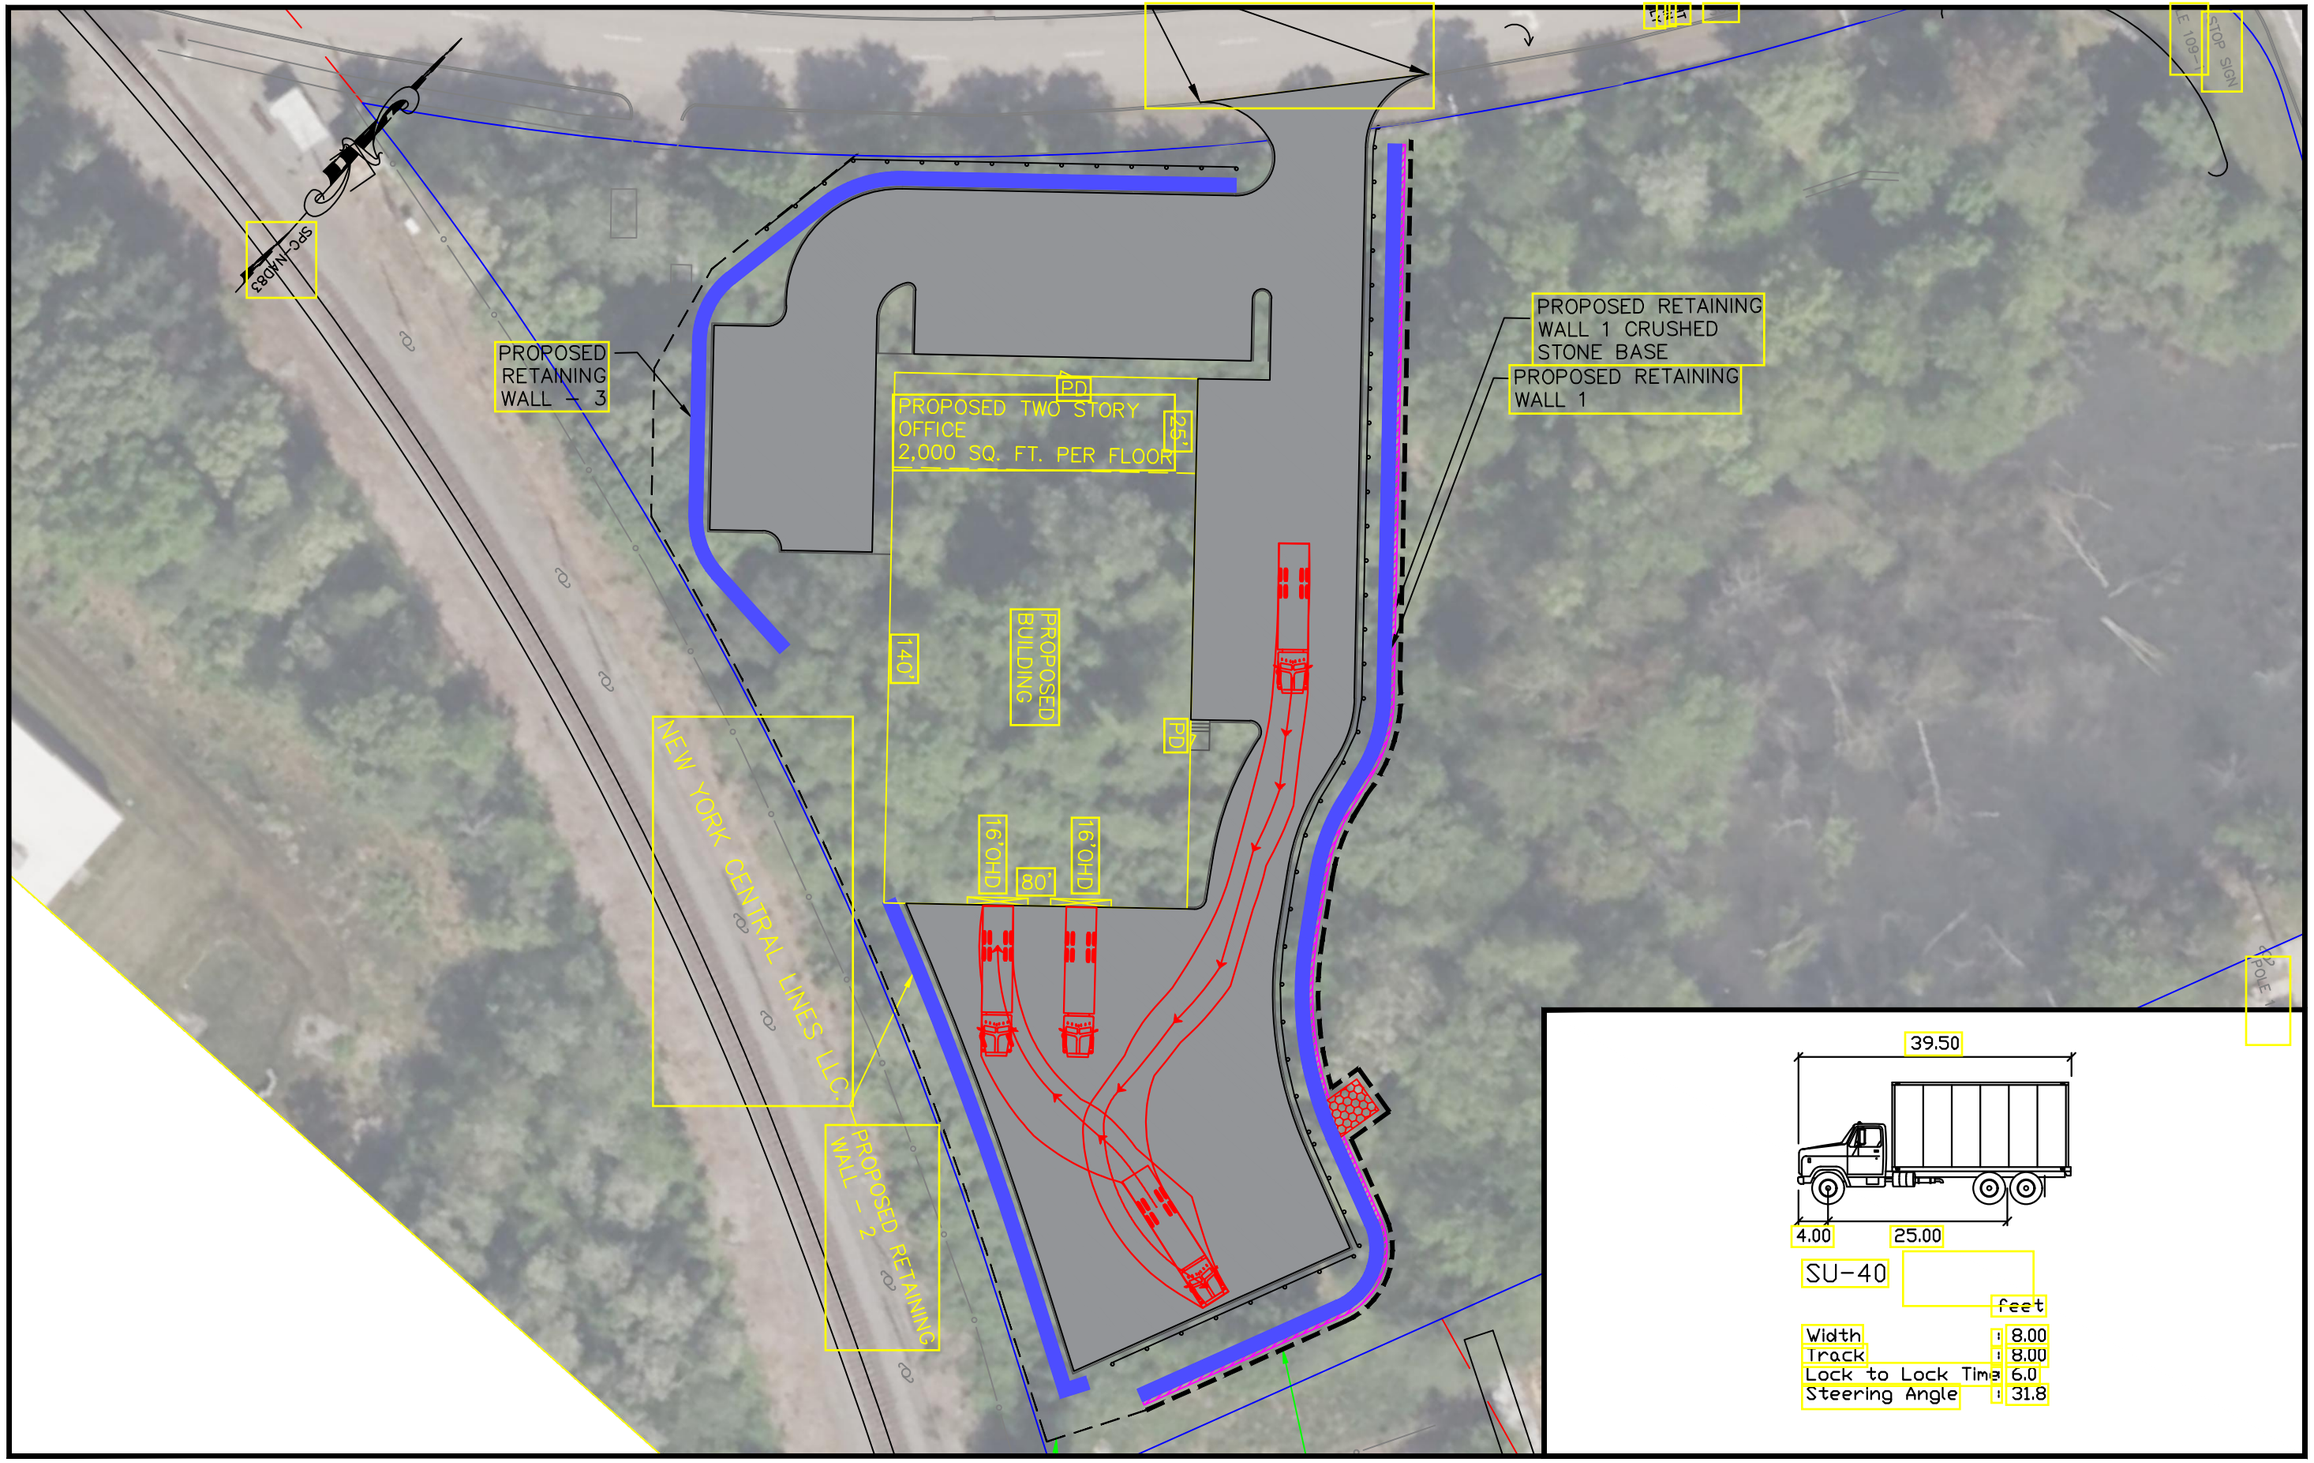

TETRA TECH

0 40 80 120

SCALE: 1" = 40'

Autoturn SU-40 Site Circulation 1
Lot 2 - Forge Parkway, Franklin, MA

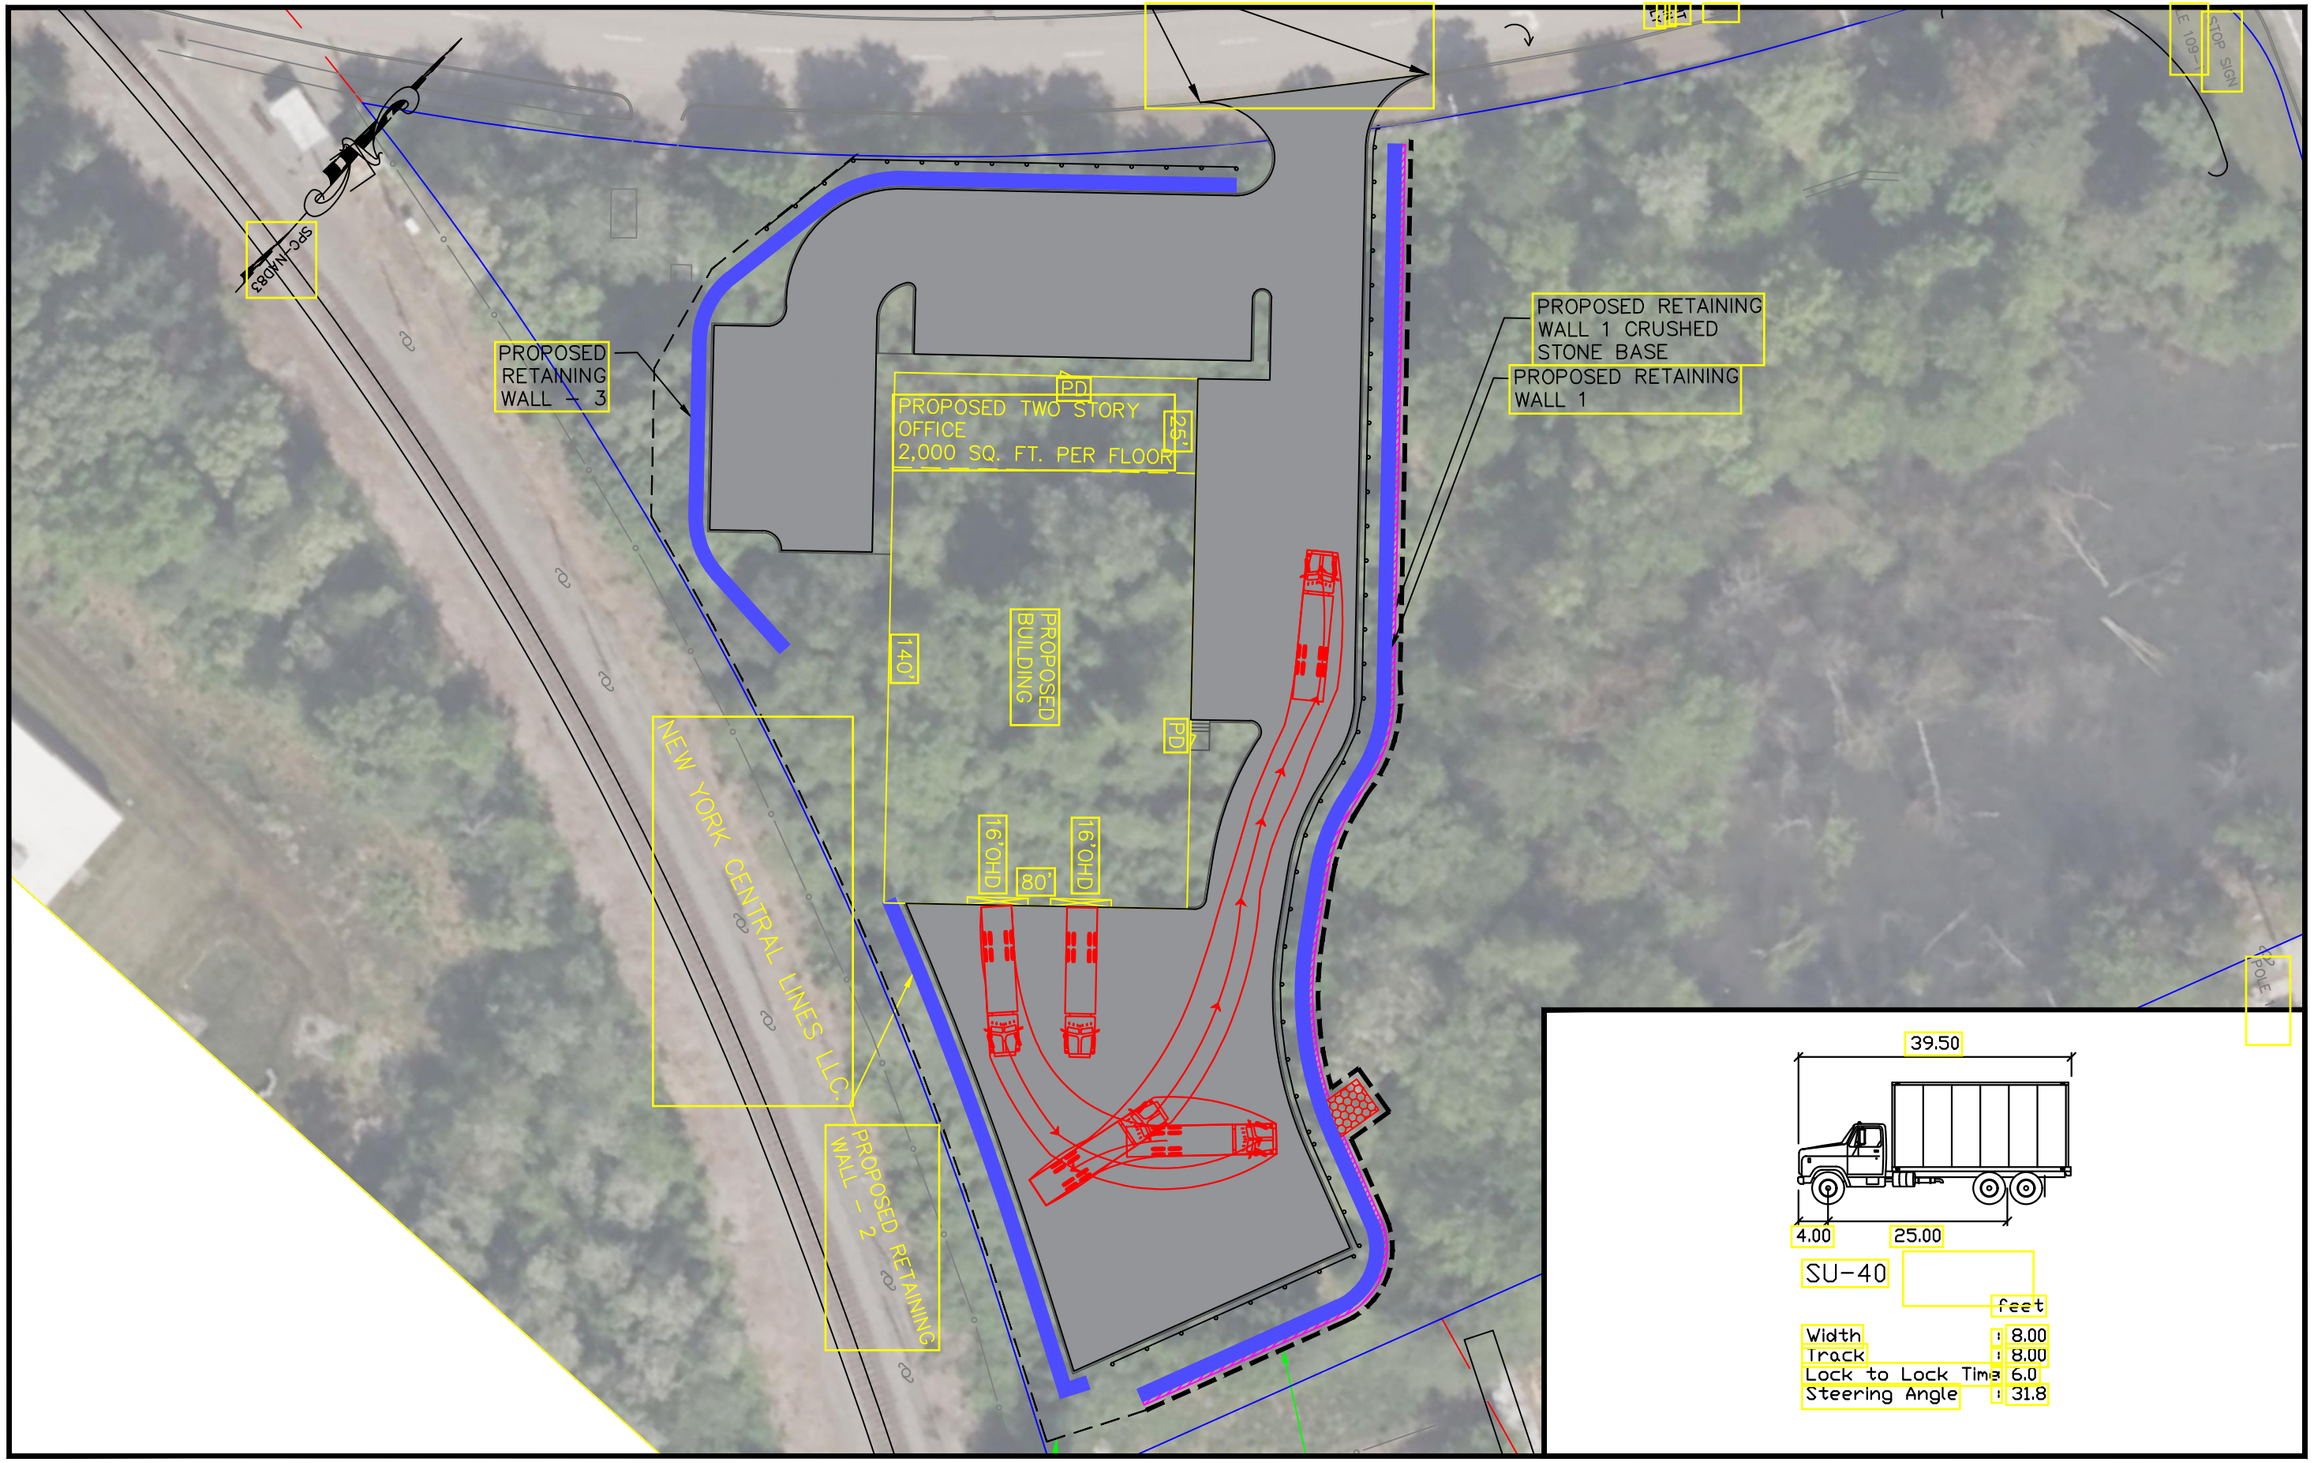

TETRA TECH

0 40 80 120

SCALE: 1" = 40'

Autoturn SU-40 Site Circulation 2
Lot 2 - Forge Parkway, Franklin, MA