JOB# 23-0225

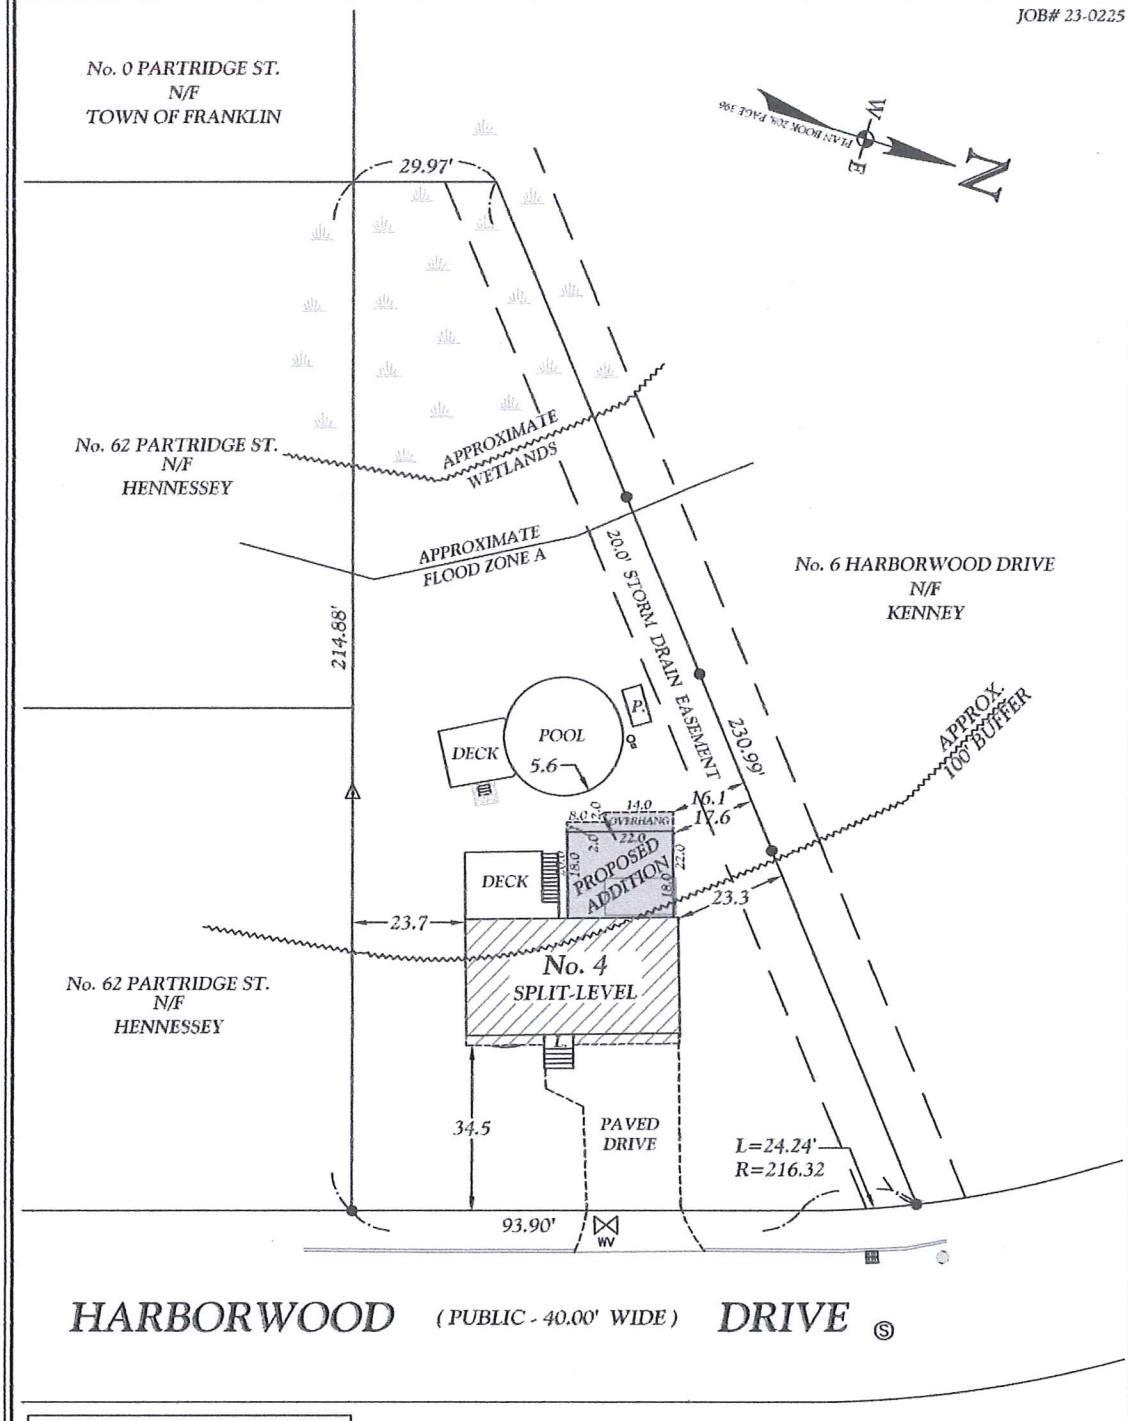

PREPARED FOR:
JOSEPH & ELAINA COOK
4 HARBORWOOD DRIVE
FRANKLIN, MA 02038

REFERENCES:
DEED: BOOK 35482, PAGE 269
PLAN: BOOK 208, PAGE 396

I CERTIFY THAT THE LOT SHOWN AND THE IMPROVEMENTS THEREON DO NOT LIE IN A WATER RESOURCE DISTRICT.

ZONING DISTRICT: RRI

CERTIFIED PLOT PLAN

LOCATED AT

4 HARBORWOOD DRIVE

ASSESSORS PARCEL # 214-011-000-000

FRANKLIN, MA

NORFOLK COUNTY

CONTINENTAL LAND SURVEY, LLC
105 BEAVER STREET, FRANKLIN, MA
(508) 528 - 2528

SCALE: 1"=30' JULY 2, 2023

I CERTIFY THAT THIS PLAN WAS CREATED BY AN INSTRUMENT SURVEY ON THE GROUND AND THAT ALL STRUCTURES ARE LOCATED AS SHOWN HEREON.

COMMONWEALTH OF MASSACHUSETTS
CHRISTOPHER C. CHARLTON NO. 48649
PROFESSIONAL LAND SURVEYOR

CHRISTOPHER C. CHARLTON, PLS

30 15 0 30 60